N1/2 SEC.28, T.18S., R.24E., M.D.B.&M.

Tax Area Codes 081–03
006–006
006–121
006–210
153–003

DISCLAIMER

THIS MAP WAS PREPARED FOR LOCAL PROPERTY ASSESSMENT PURPOSES ONLY AND THE PARCELS SHOWN HEREON MAY NOT COMPLY WITH STATE AND LOCAL SUBDIVISION ORDINANCES, AND NO LIABILITY IS ASSUMED FOR THE USE OF THE INFORMATION SHOWN HEREON.

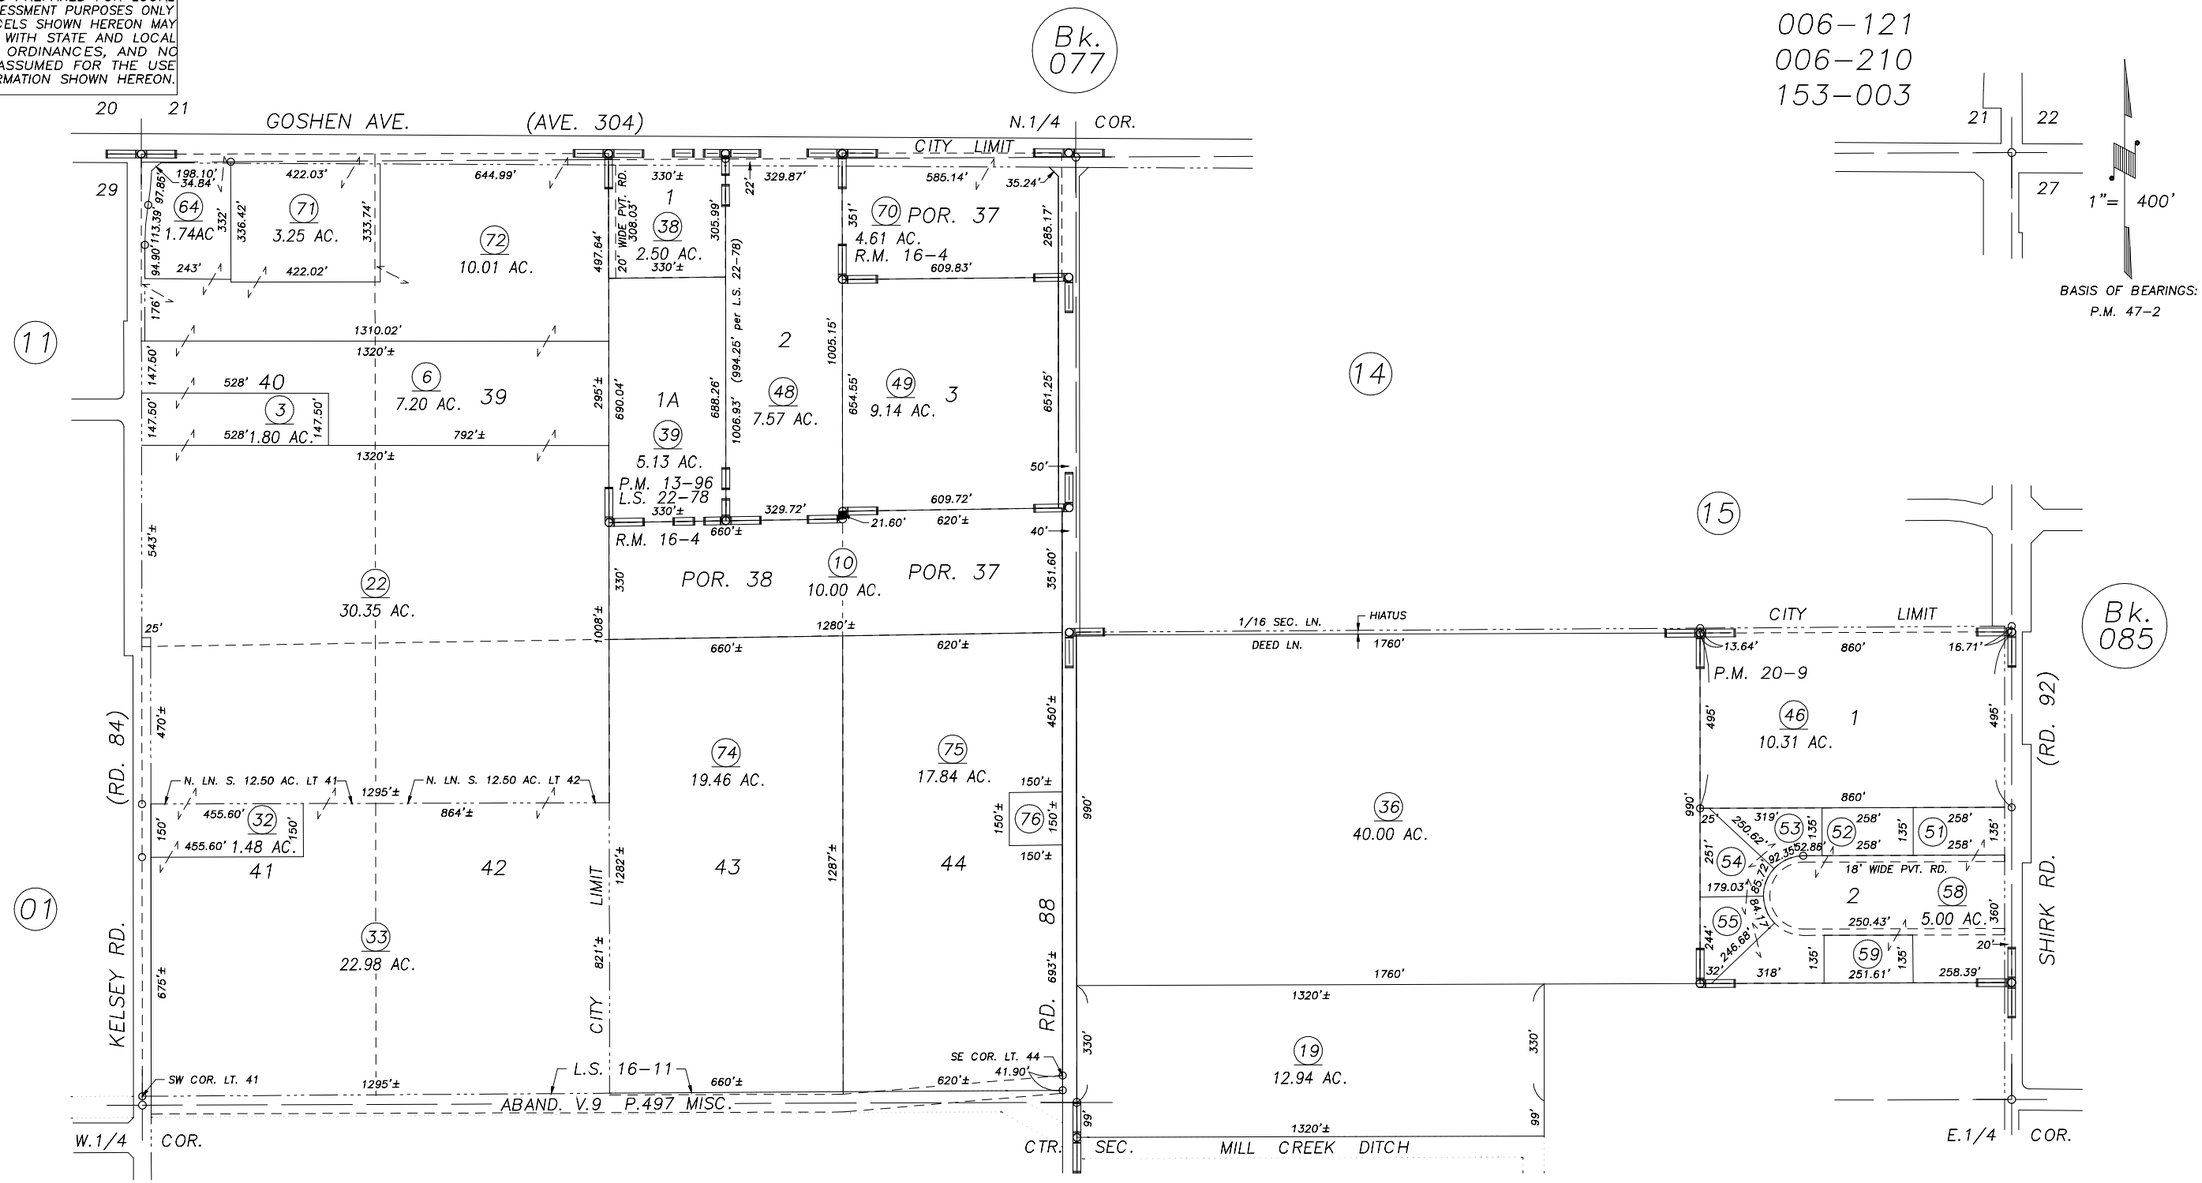

POR. KELSEY TRACT, R.M. 16–4
PARCEL MAP NO. 1295, P.M. 13–96
PARCEL MAP NO. 1908, P.M. 20–9
POR. RECORD OF SURVEY, L.S. 20–17 (SEC.28, ETC.)
RECORD OF SURVEY, L.S. 22–78
POR. RECORD OF SURVEY, L.S. 16–11

VICINITY OF VISALIA
ASSESSOR'S MAPS BK.081 , PG.03
COUNTY OF TULARE, CALIFORNIA, U.S.A.

NOTE: Assessor's Parcel Numbers Shown in Circles (1)
Assessor's Block Numbers Shown in Elipses (123)

REVISION	DATE	TECH
2005–0057244	01/23/2007	PHN