N1/2 SEC.28, T.18S., R.24E., M.D.B.&M.

Tax Area Codes 081–03
006–006 006–121
006–210 153–003
006–209

DISCLAIMER

THIS MAP WAS PREPARED FOR LOCAL PROPERTY ASSESSMENT PURPOSES ONLY AND THE PARCELS SHOWN HEREON MAY NOT COMPLY WITH STATE AND LOCAL SUBDIVISION ORDINANCES, AND NO LIABILITY IS ASSUMED FOR THE USE OF THE INFORMATION SHOWN HEREON.

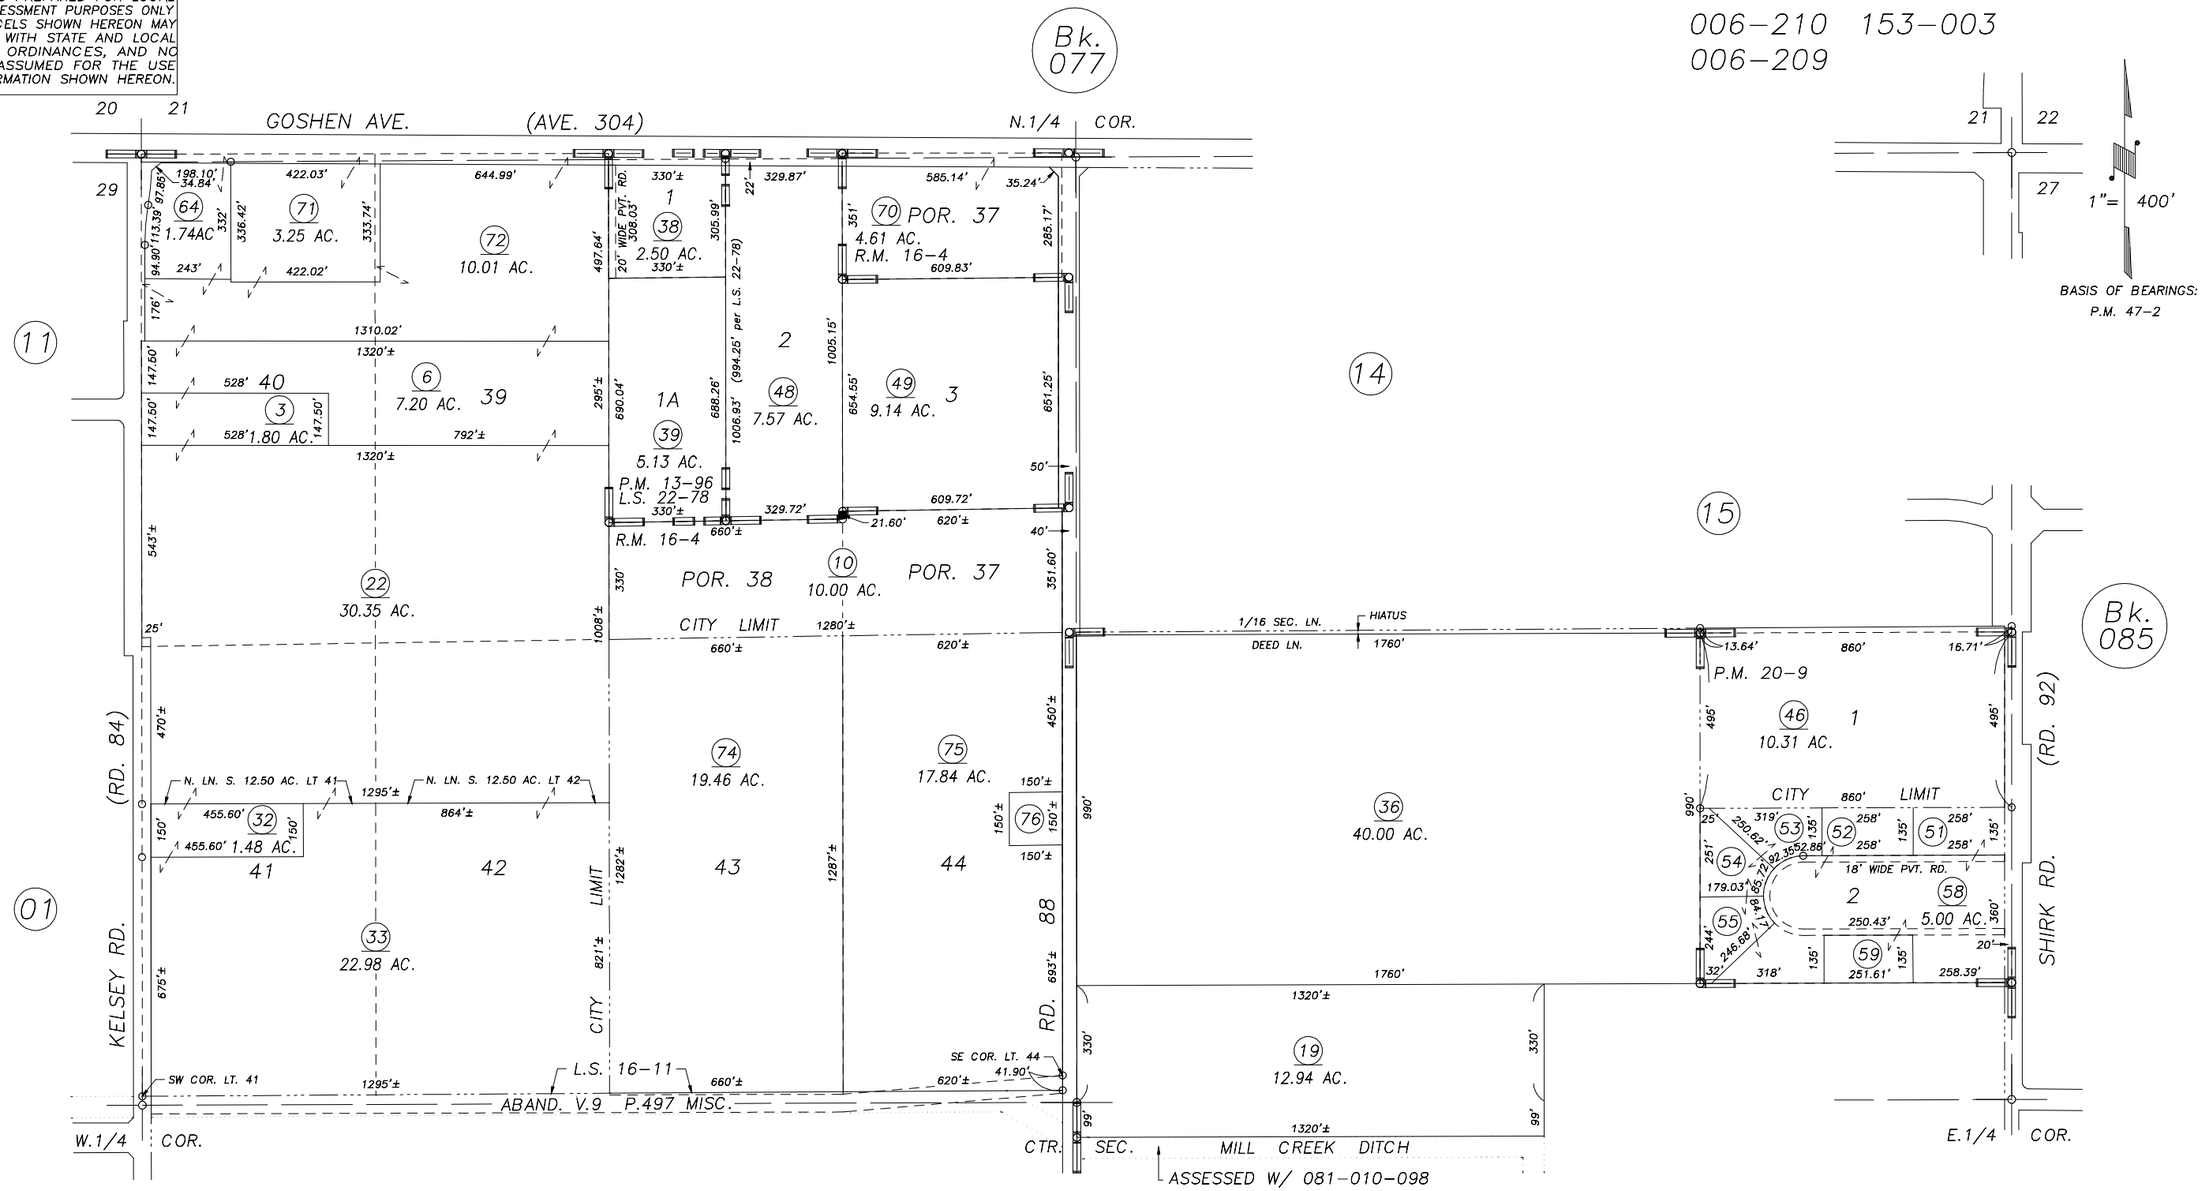

POR. KELSEY TRACT, R.M. 16–4
PARCEL MAP NO. 1295, P.M. 13–96
PARCEL MAP NO. 1908, P.M. 20–9
POR. RECORD OF SURVEY, L.S. 20–17 (SEC.28, ETC.)
RECORD OF SURVEY, L.S. 22–78
POR. RECORD OF SURVEY, L.S. 16–11

VICINITY OF VISALIA
ASSESSOR'S MAPS BK.081 , PG.03
COUNTY OF TULARE, CALIFORNIA, U.S.A.

NOTE: Assessor's Parcel Numbers Shown in Circles (1)
Assessor's Block Numbers Shown in Elipses (123)

REVISION	DATE	TECH
TRAC CHANGE ONLY	04/17/2012	KMS