1-800-345-7334

SCALE IN 1/10 OF AN INCH

S. POR. SEC. 28, T.18S., R.24E., M.D.B.&M.

TAX CODE AREA 153-003 6-072

81-04

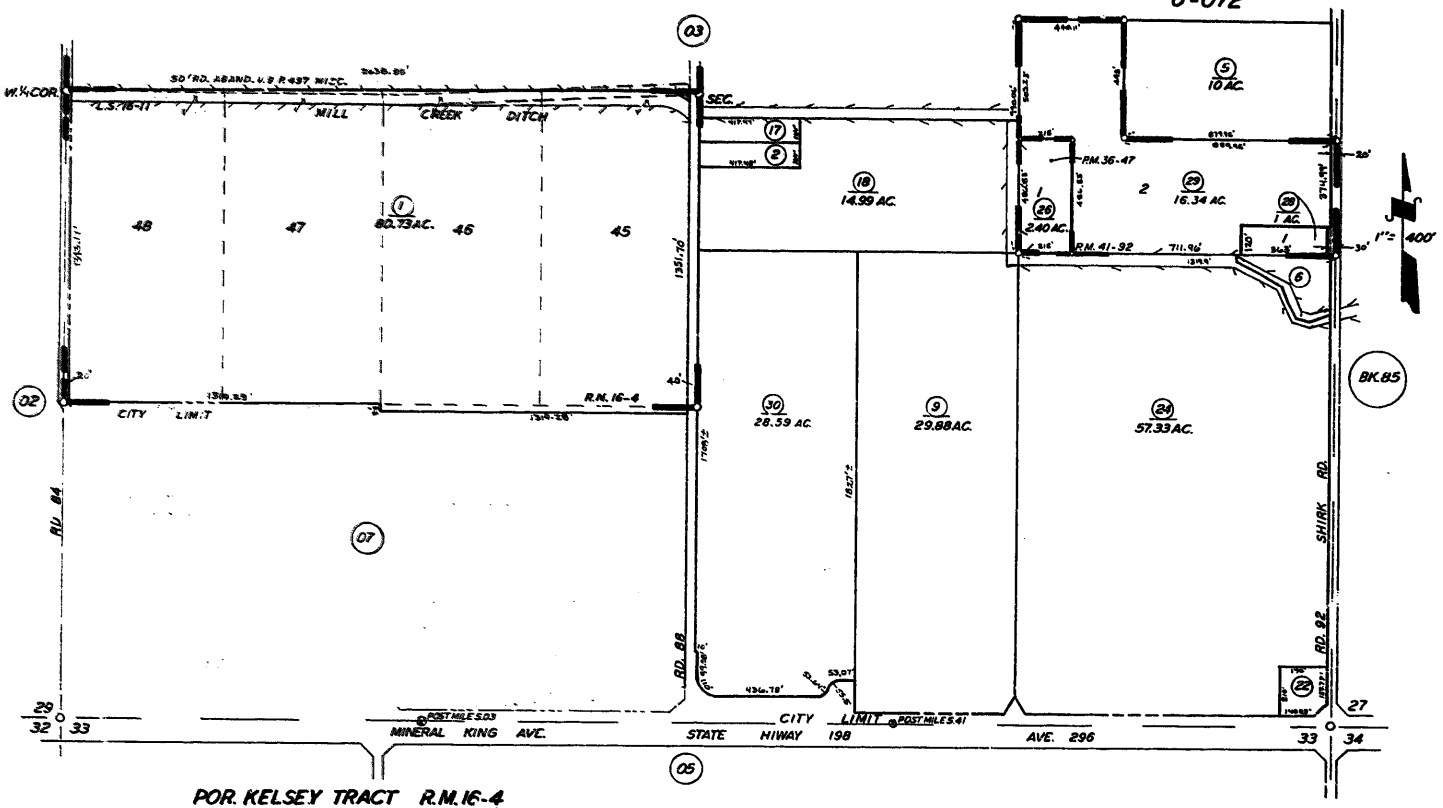

POR. KELSEY TRACT R.M.16-4
PARCEL MAP 1733 P.M. 18-24
PARCEL MAP 3544 P.M. 36-47
RECORD OF SURVEY L.S. 16-11
RECORD OF SURVEY L.S. 19-24 (℄ HWY. 198)
PARCEL MAP 4088 P.M. 41-92

ASSESSOR'S MAPS BK. 81, PG. 04.
COUNTY OF TULARE, CALIF.

NOTE—ASSESSOR'S BLOCK NUMBERS SHOWN IN ELLIPSES
ASSESSOR'S PARCEL NUMBERS SHOWN IN CIRCLES