DISCLAIMER

THIS MAP WAS PREPARED FOR LOCAL PROPERTY ASSESSMENT PURPOSES ONLY AND THE PARCELS SHOWN HEREON MAY NOT COMPLY WITH STATE AND LOCAL SUBDIVISION ORDINANCES, AND NO LIABILITY IS ASSUMED FOR THE USE OF THE INFORMATION SHOWN HEREON.

S 1/2 NW 1/4 SEC.29, T.18S., R.24E., M.D.B.& M.

Tax Area Code 081–13
006–015
153–059

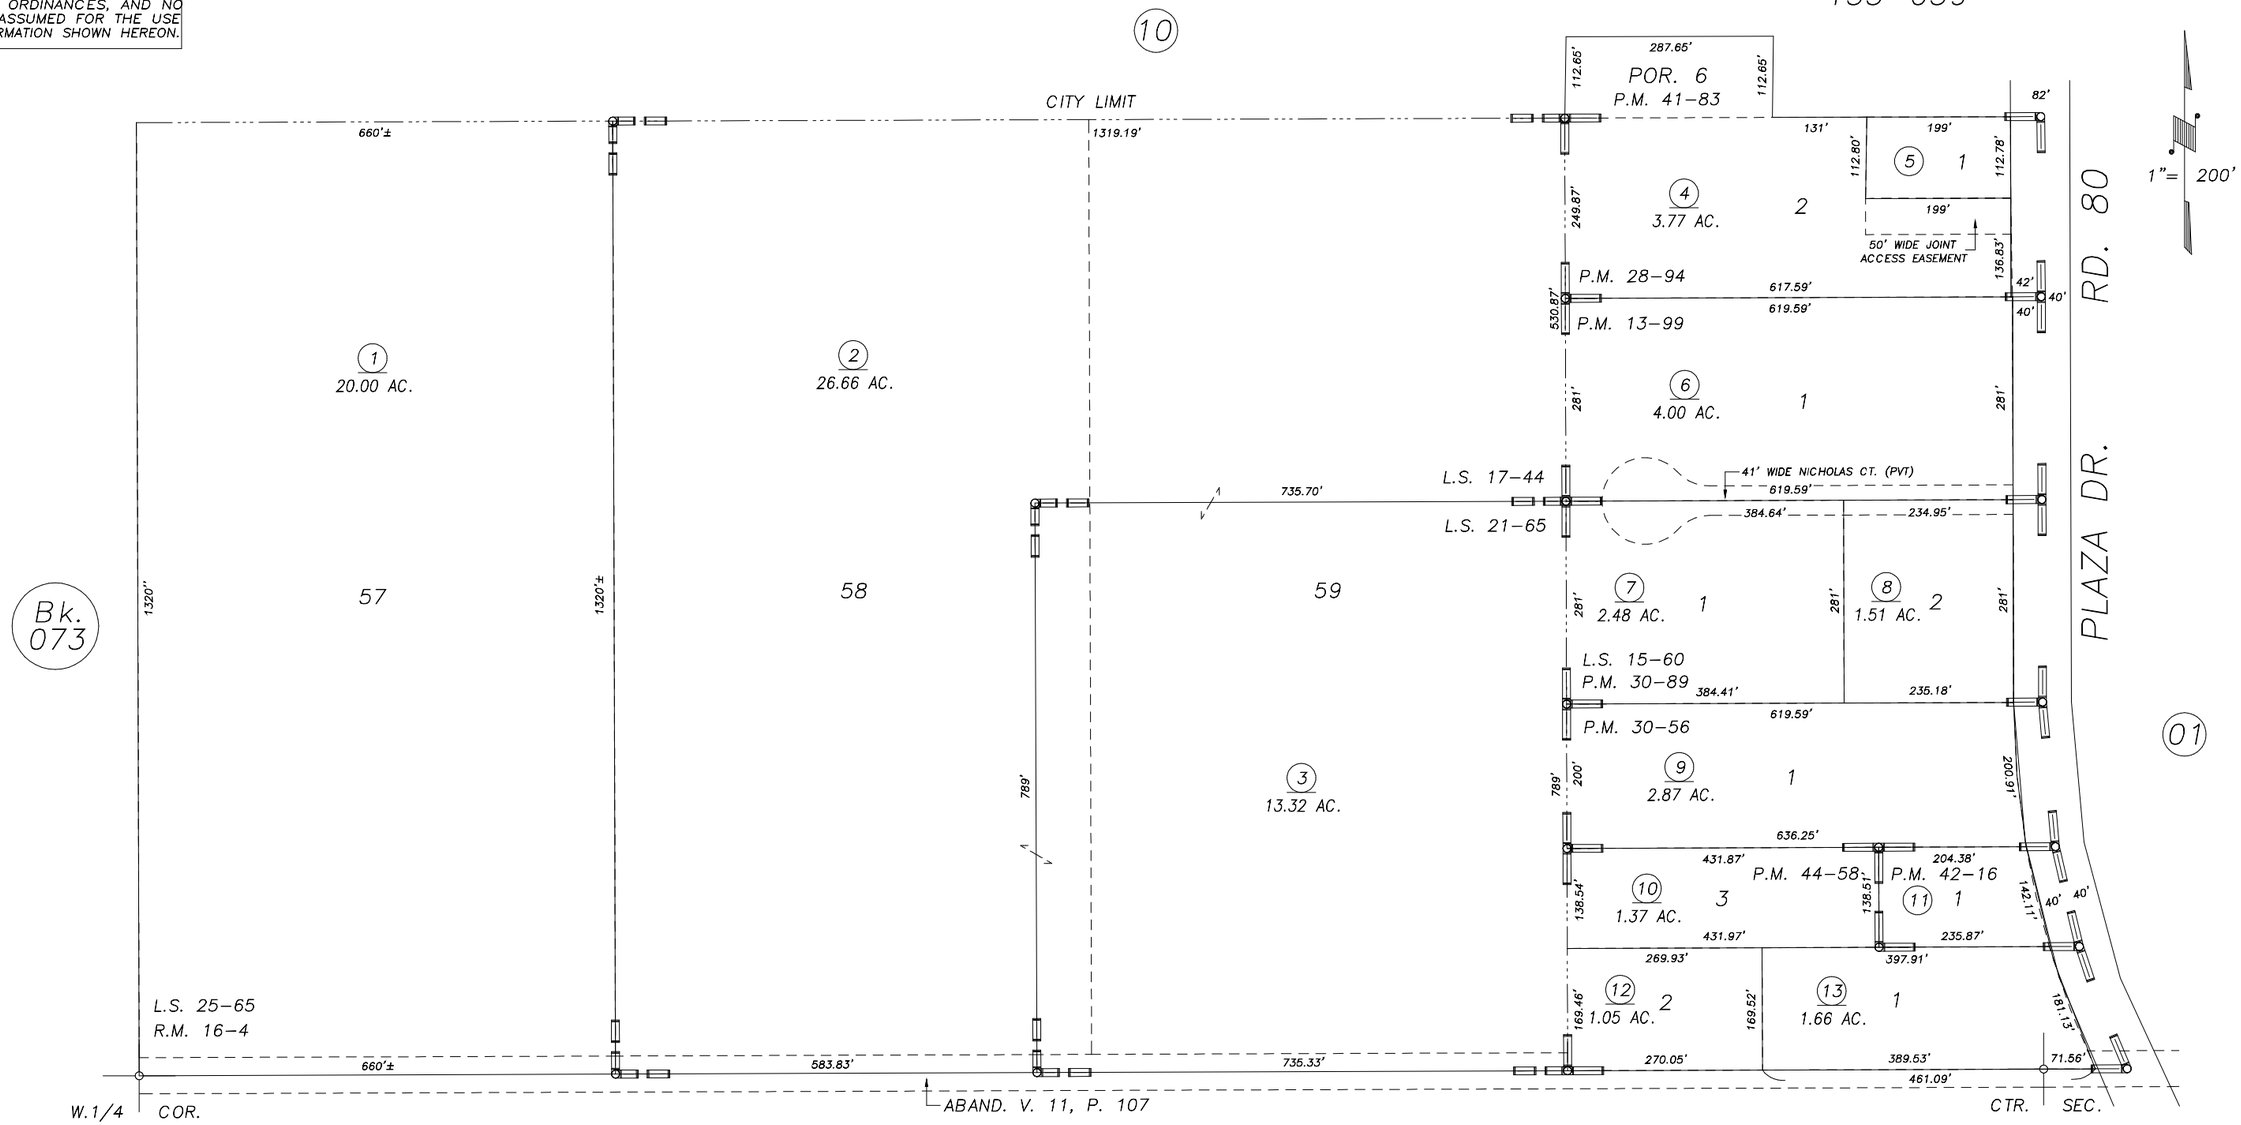

REVISION	DATE	TECH
2000–0075562	10/19/2001	SU

POR. KELSEY TRACT, R.M. 16–4
POR. PARCEL MAP 1298, P.M. 13–99
PARCEL MAP 2793, P.M. 28–94
POR. PARCEL MAP 2955, P.M. 30–56
PARCEL MAP 2988, P.M. 30–89
POR. PARCEL MAP 4079, P.M. 41–83
POR. PARCEL MAP 4112, P.M. 42–16

PARCEL MAP 4353, P.M. 44–58
RECORD OF SURVEY, L.S. 15–60
RECORD OF SURVEY, L.S. 17–44
RECORD OF SURVEY, L.S. 21–65
POR. RECORD OF SURVEY, L.S. 25–65

NOTE: Assessor's Block Numbers Shown in Ellipses
Assessor's Parcel Numbers Shown in Circles

CITY OF VISALIA
ASSESSOR'S MAPS BK. 081 , PG. 13 .
COUNTY OF TULARE, CALIF.

01/02