DISCLAIMER

THIS MAP WAS PREPARED FOR LOCAL PROPERTY ASSESSMENT PURPOSES ONLY AND THE PARCELS SHOWN HEREON MAY NOT COMPLY WITH STATE AND LOCAL SUBDIVISION ORDINANCES, AND NO LIABILITY IS ASSUMED FOR THE USE OF THE INFORMATION SHOWN HEREON.

S1/2 OF NW1/4 SEC.29, T.18S., R.24E., M.D.B.&M.

Tax Area Code 081-13

006-015
006-225
153-059

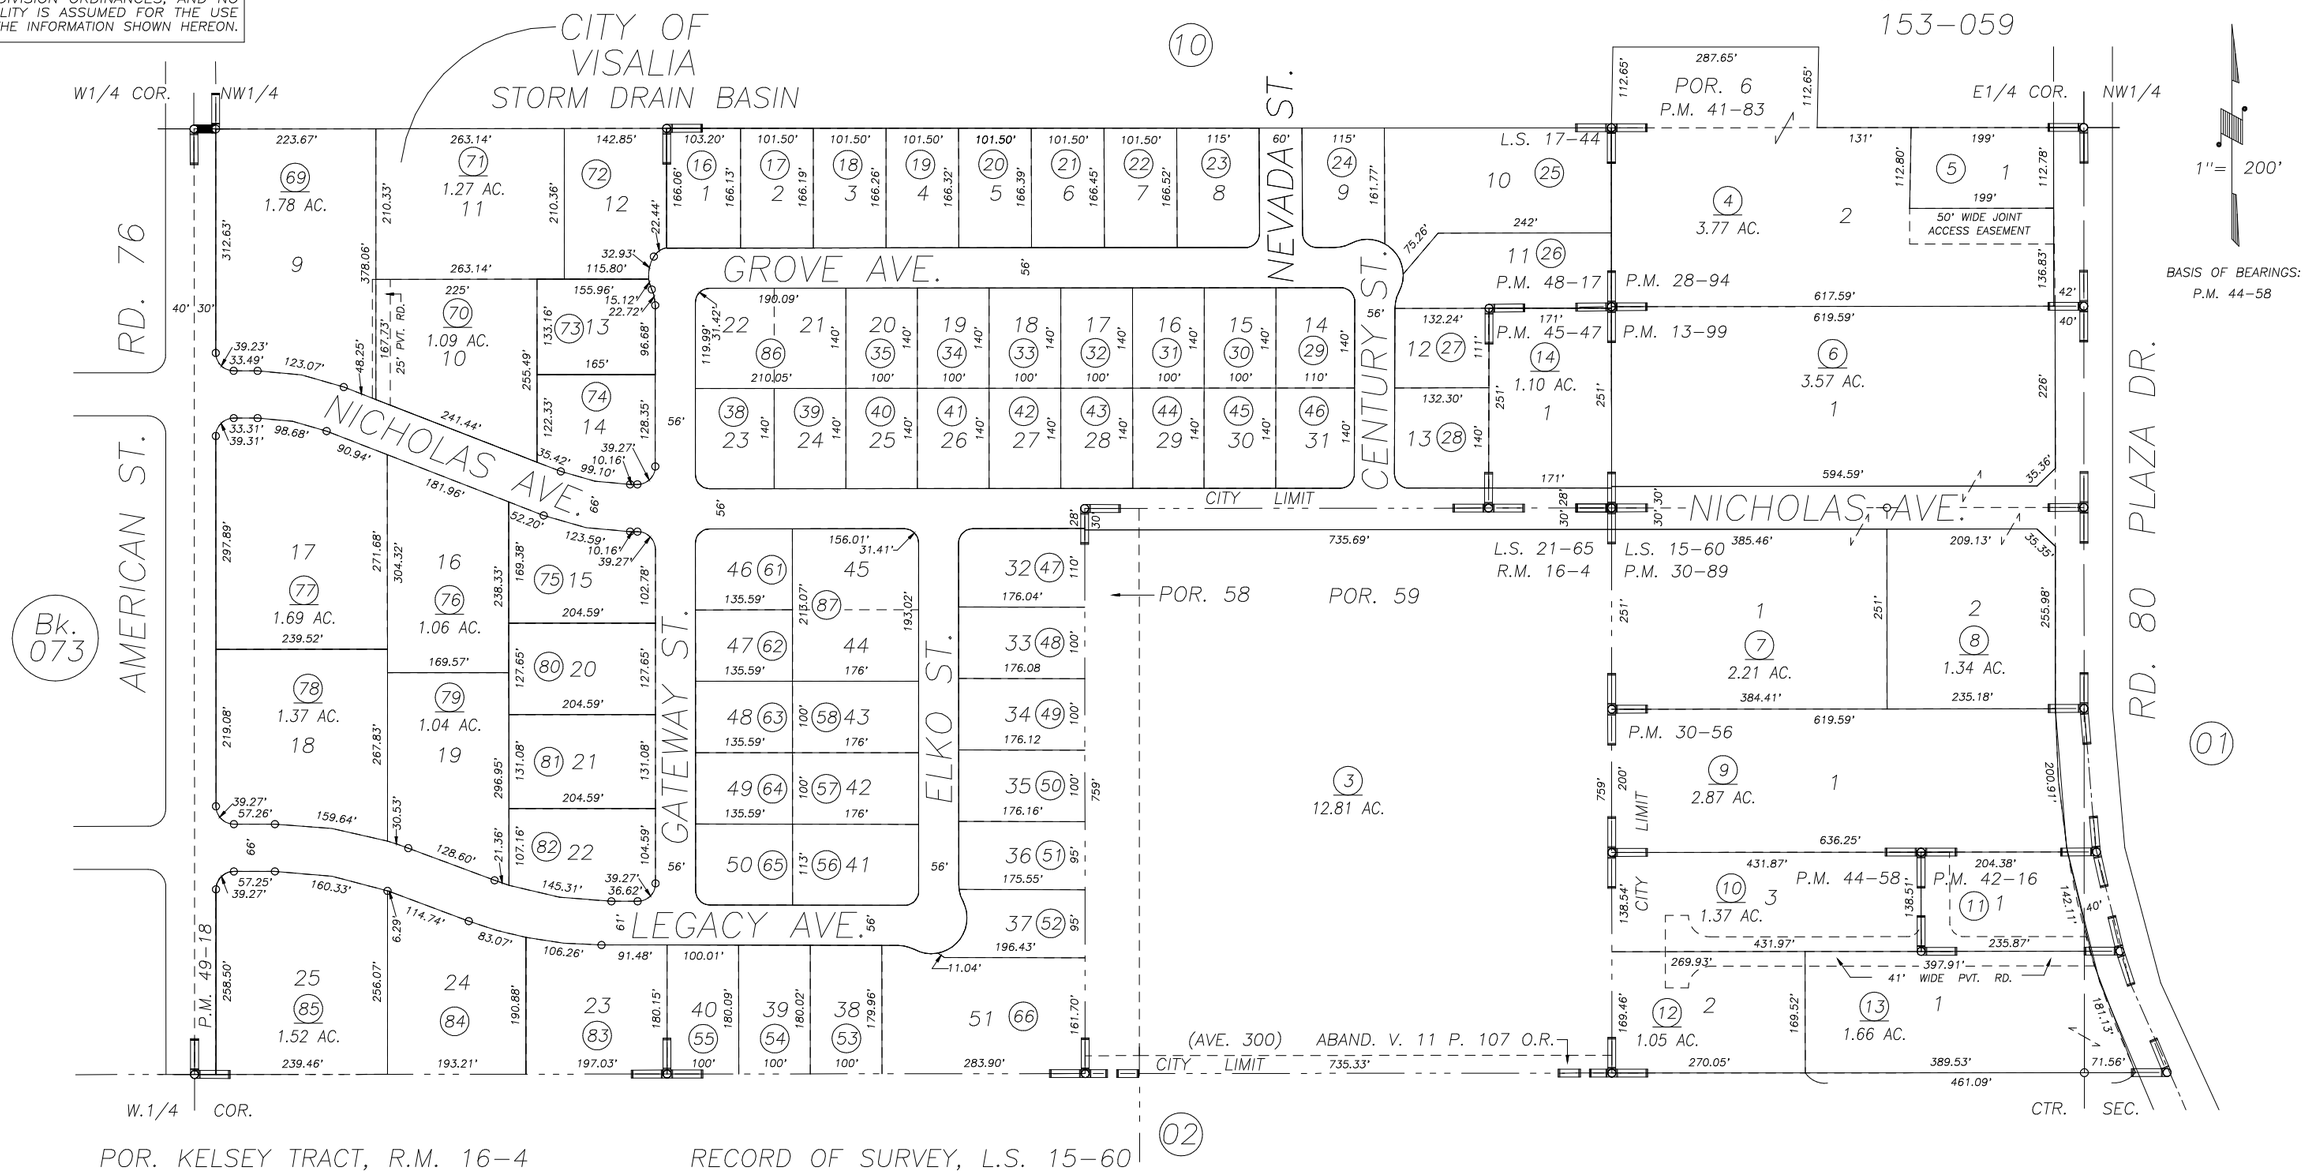

POR. KELSEY TRACT, R.M. 16-4
POR. PARCEL MAP NO. 1298, P.M. 13-99
PARCEL MAP NO. 2793, P.M. 28-94
POR. PARCEL MAP NO. 2955, P.M. 30-56
PARCEL MAP NO. 2988, P.M. 30-89
POR. PARCEL MAP NO. 4079, P.M. 41-83
POR. PARCEL MAP NO. 4112, P.M. 42-16
PARCEL MAP NO. 4353, P.M. 44-58
RECORD OF SURVEY, L.S. 15-60
RECORD OF SURVEY, L.S. 17-44
RECORD OF SURVEY, L.S. 21-65
POR. RECORD OF SURVEY, L.S. 25-65
PARCEL MAP NO. 4442, P.M. 45-47
PARCEL MAP NO. 4712, P.M. 48-17
POR. PARCEL MAP NO. 4813, P.M. 49-18

VICINITY OF VISALIA
ASSESSOR'S MAPS BK. 081 , PG. 13
COUNTY OF TULARE, CALIFORNIA, U.S.A.

NOTE: Assessor's Parcel Numbers Shown in Circles (1)
Assessor's Block Numbers Shown in Elipses (123)

REVISION	DATE	TECH
2007-00080452	10/09/2008	CBT