DISCLAIMER

THIS MAP WAS PREPARED FOR LOCAL PROPERTY ASSESSMENT PURPOSES ONLY AND THE PARCELS SHOWN HEREON MAY NOT COMPLY WITH STATE AND LOCAL SUBDIVISION ORDINANCES, AND NO LIABILITY IS ASSUMED FOR THE USE OF THE INFORMATION SHOWN HEREON.

POR. S 1/2 SECTION 27, T.18S., R.24E., M.D.B. & M.

Tax Area Code
6-006
6-209

85-01

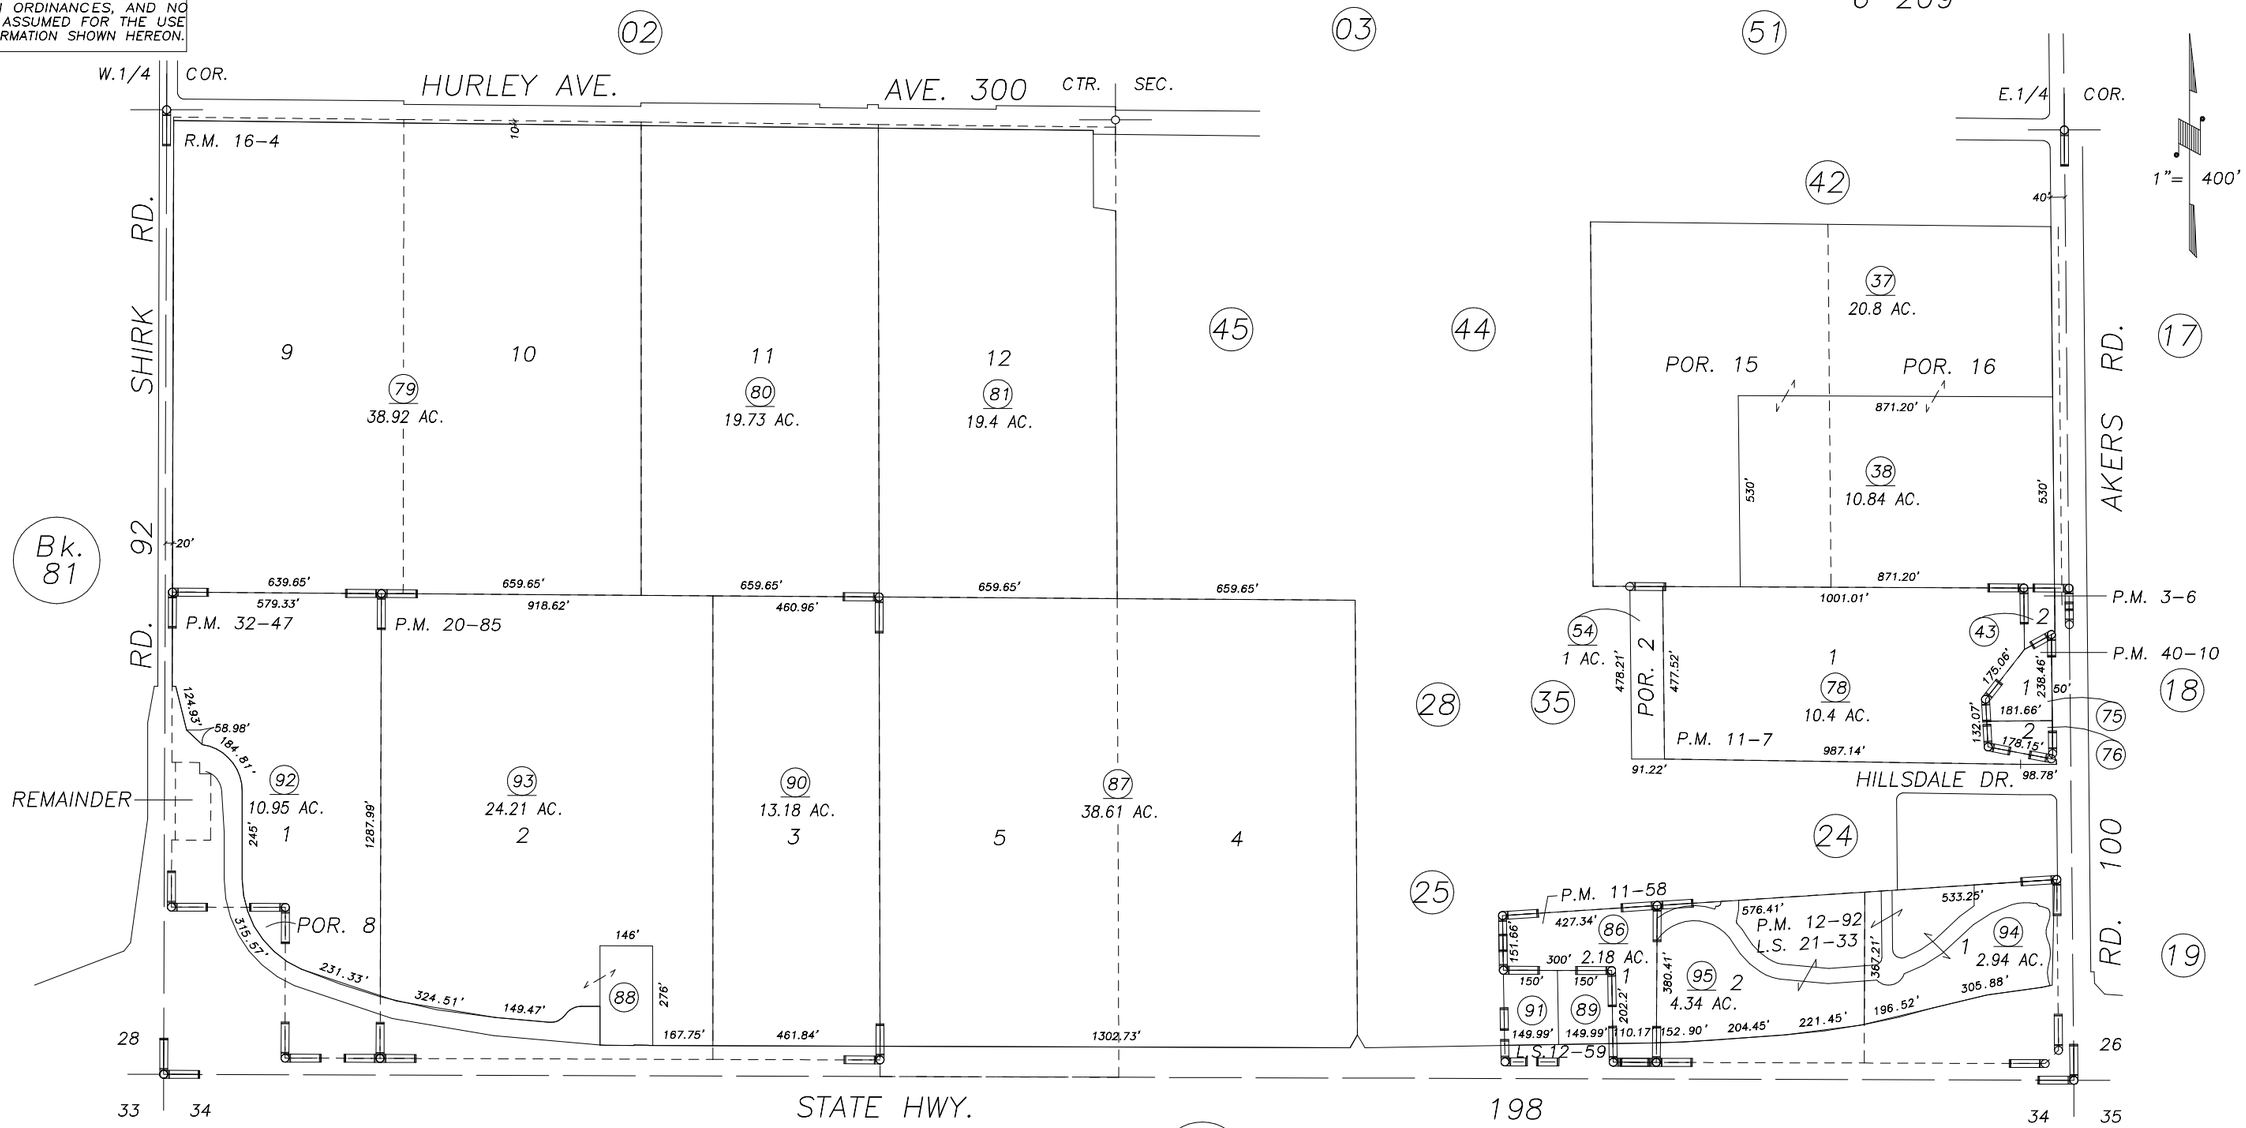

DOC. 97-64692	5/18/98	KPT
REVISION	DATE	BY

POR. KELSEY TRACT, R.M. 16-4
RECORD OF SURVEY, L.S. 12-59
PARCEL MAP 206, P.M. 3-6
PARCEL MAP 1006, P.M. 11-7
PARCEL MAP 1057, P.M. 11-58
PARCEL MAP 1191, P.M. 12-92
PARCEL MAP 1984, P.M. 20-85

PARCEL MAP 3146, P.M. 32-47
PARCEL MAP 3906, P.M. 40-10
RECORD OF SURVEY, L.S. 19-24 (C.L. HWY. 198)
RECORD OF SURVEY, L.S. 21-33

CITY OF VISALIA
ASSESSOR'S MAPS BK. 085 , PG. 01 .
COUNTY OF TULARE, CALIF.

NOTE: Assessor's Block Numbers Shown in Ellipses
Assessor's Parcel Numbers Shown in Circles

98/99