DISCLAIMER

THIS MAP WAS PREPARED FOR LOCAL PROPERTY ASSESSMENT PURPOSES ONLY AND THE PARCELS SHOWN HEREON MAY NOT COMPLY WITH STATE AND LOCAL SUBDIVISION ORDINANCES, AND NO LIABILITY IS ASSUMED FOR THE USE OF THE INFORMATION SHOWN HEREON.

S 1/2 OF NW 1/4 SECTION 27, T.18S., R.24E., M.D.B. & M.

Tax Area Code 85–02

153–009 6–004
6–122 6–154
6–167

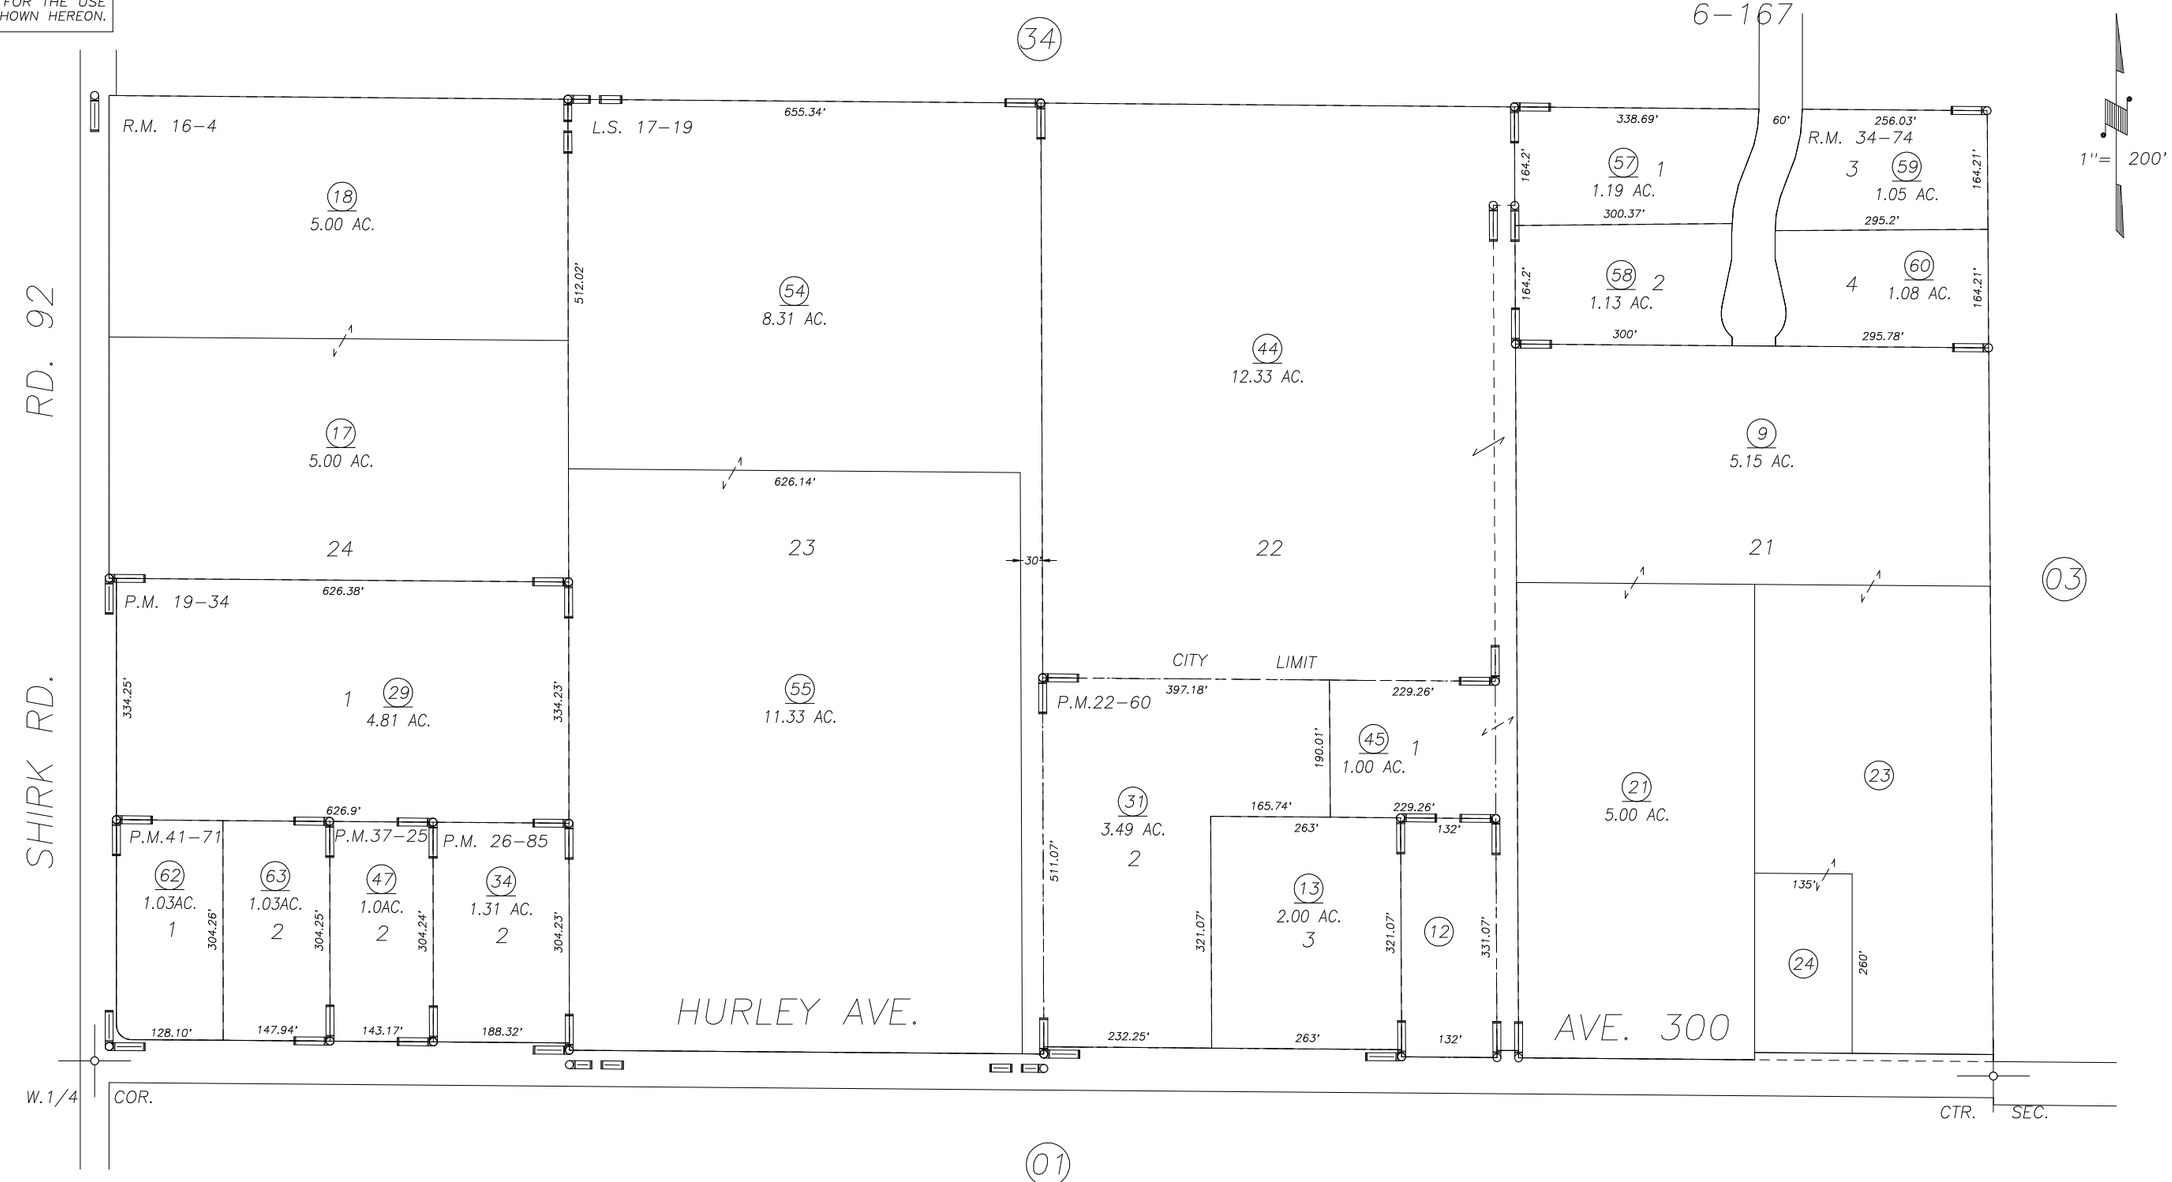

REVISION	DATE	BY
REDRAWN	1/10/2001	KPT

POR. KELSEY TRACT, R.M. 16–4
PARCEL MAP 1833, P.M. 19–34
PARCEL MAP 2159, P.M. 22–60
PARCEL MAP 2584, P.M. 26–85
POR. COUNTRY AKERS NO. 4, R.M. 34–74
PARCEL MAP 3622, P.M. 37–25
RECORD OF SURVEY, L.S. 17–19

PARCEL MAP 4067, P.M. 41–71

NOTE: Assessor's Block Numbers Shown in Ellipses
Assessor's Parcel Numbers Shown in Circles

CITY OF VISALIA
ASSESSOR'S MAPS BK. 085, PG. 02.
COUNTY OF TULARE, CALIF.

01/02