DISCLAIMER

THIS MAP WAS PREPARED FOR LOCAL PROPERTY ASSESSMENT PURPOSES ONLY AND THE PARCELS SHOWN HEREON MAY NOT COMPLY WITH STATE AND LOCAL SUBDIVISION ORDINANCES, AND NO LIABILITY IS ASSUMED FOR THE USE OF THE INFORMATION SHOWN HEREON.

N1/2 OF SW1/4 OF NE1/4 SEC.27, T.18S., R.24E., M.D.B.&M.

Tax Area Code 085-03
006-154
006-190

1"= 100'

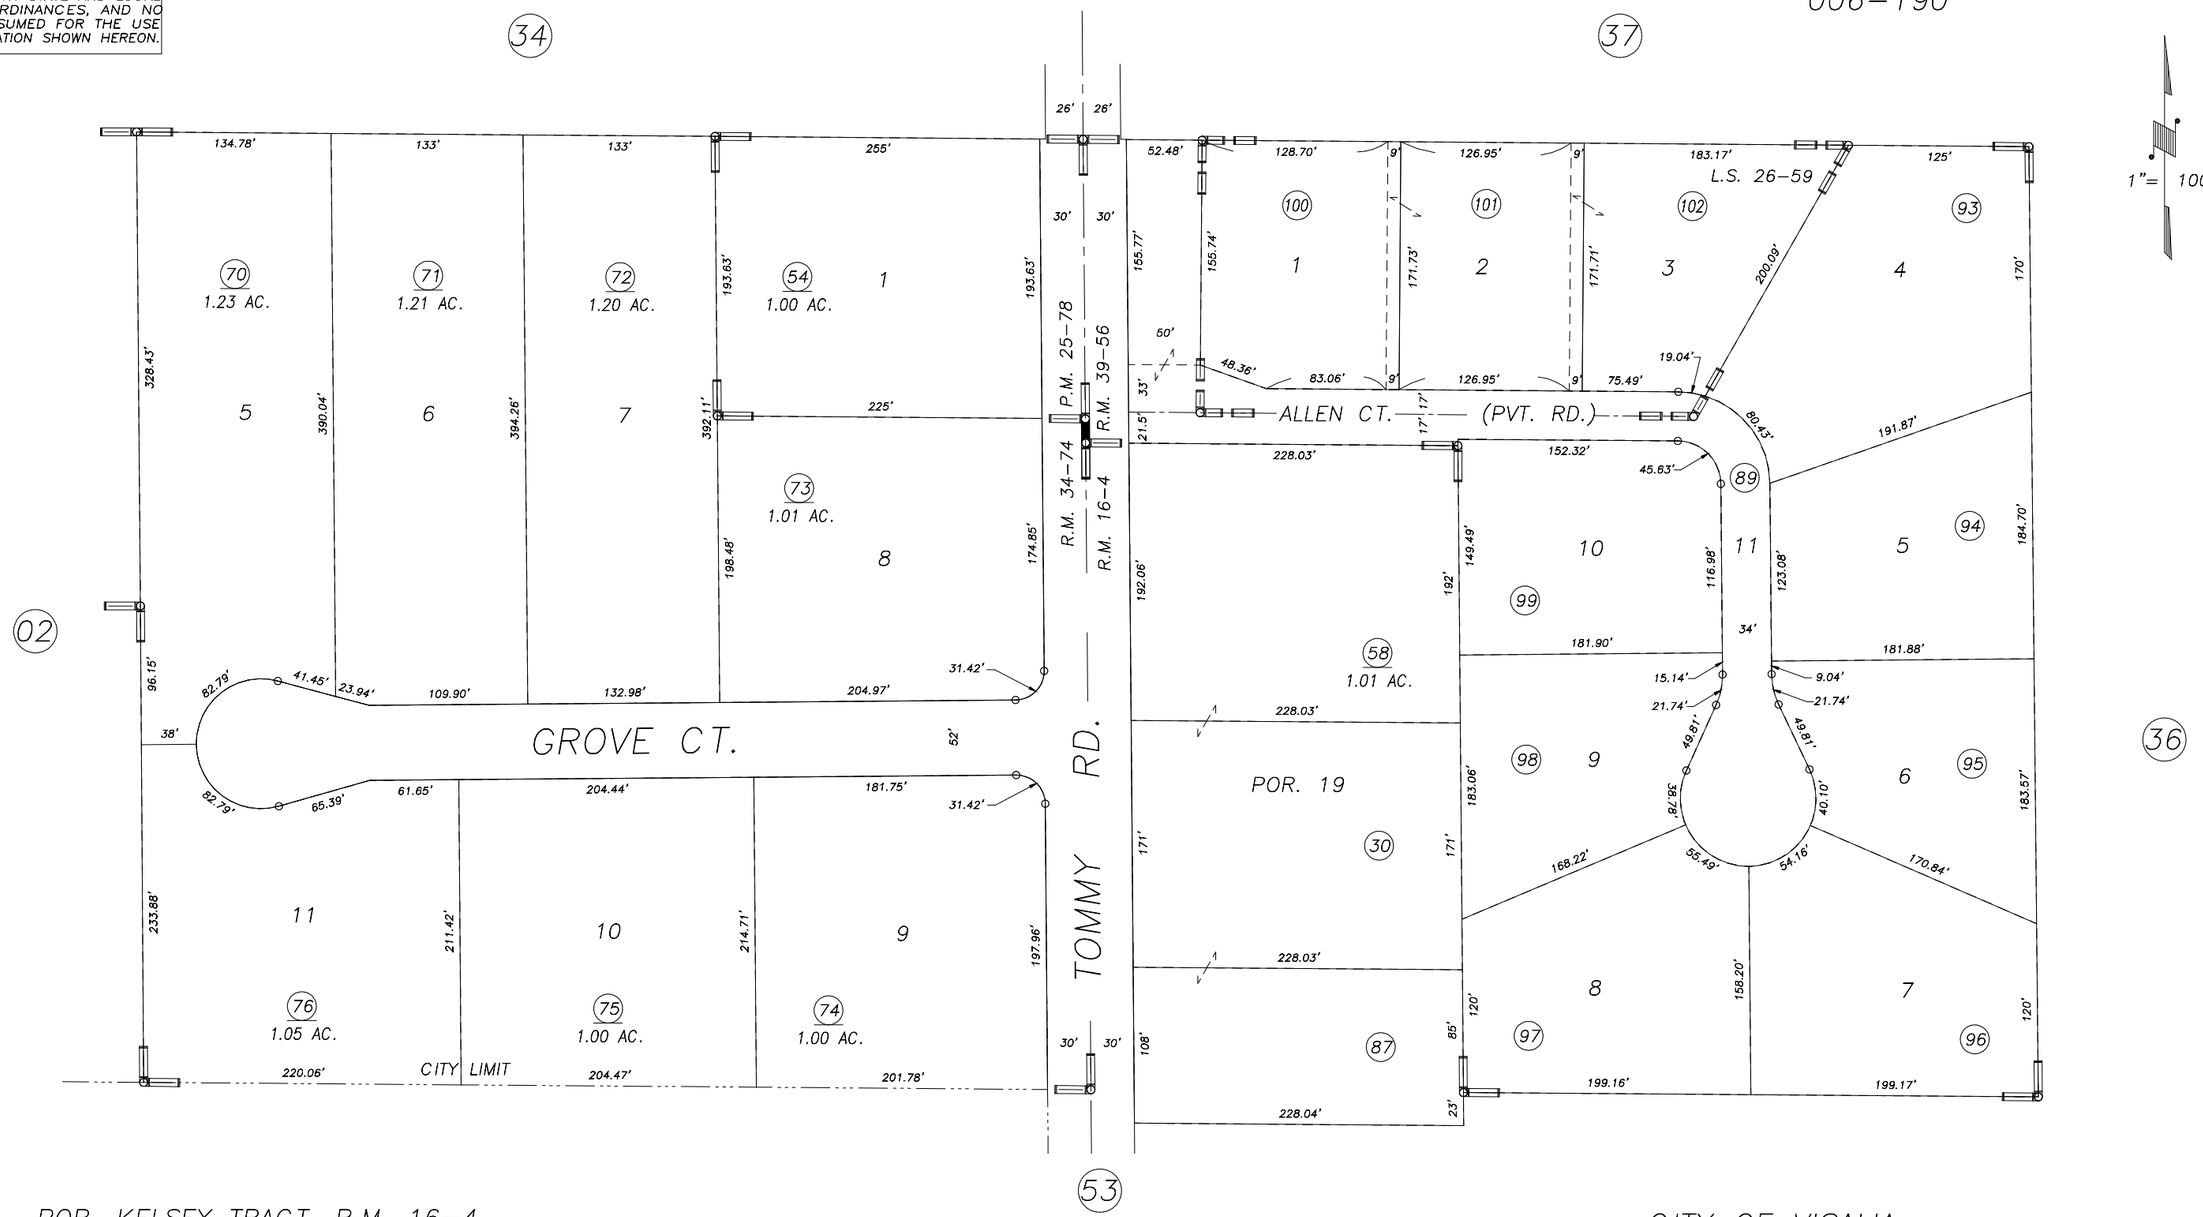

POR. KELSEY TRACT, R.M. 16-4
PARCEL MAP 2477, P.M. 25-78
POR. COUNTRY ACRES NO.4, R.M. 34-74
AMENDED QUAIL COVE SUBDIVISION, R.M. 39-56
RECORD OF SURVEY, L.S. 26-59

CITY OF VISALIA
ASSESSOR'S MAPS BK.085 , PG.03
COUNTY OF TULARE, CALIFORNIA, U.S.A.

NOTE: Assessor's Parcel Numbers Shown in Circles (1)
Assessor's Block Numbers Shown in Elipses (123)

REVISION	DATE	TECH
2003-0022068	12/01/2003	KMS