DISCLAIMER

THIS MAP WAS PREPARED FOR LOCAL PROPERTY ASSESSMENT PURPOSES ONLY AND THE PARCELS SHOWN HEREON MAY NOT COMPLY WITH STATE AND LOCAL SUBDIVISION ORDINANCES, AND NO LIABILITY IS ASSUMED FOR THE USE OF THE INFORMATION SHOWN HEREON.

POR. SE1/4 OF SW1/4 SEC.26, T.18S., R.24E., M.D.B.&M.

Tax Area Code 085-12

006-003
006-089
006-208

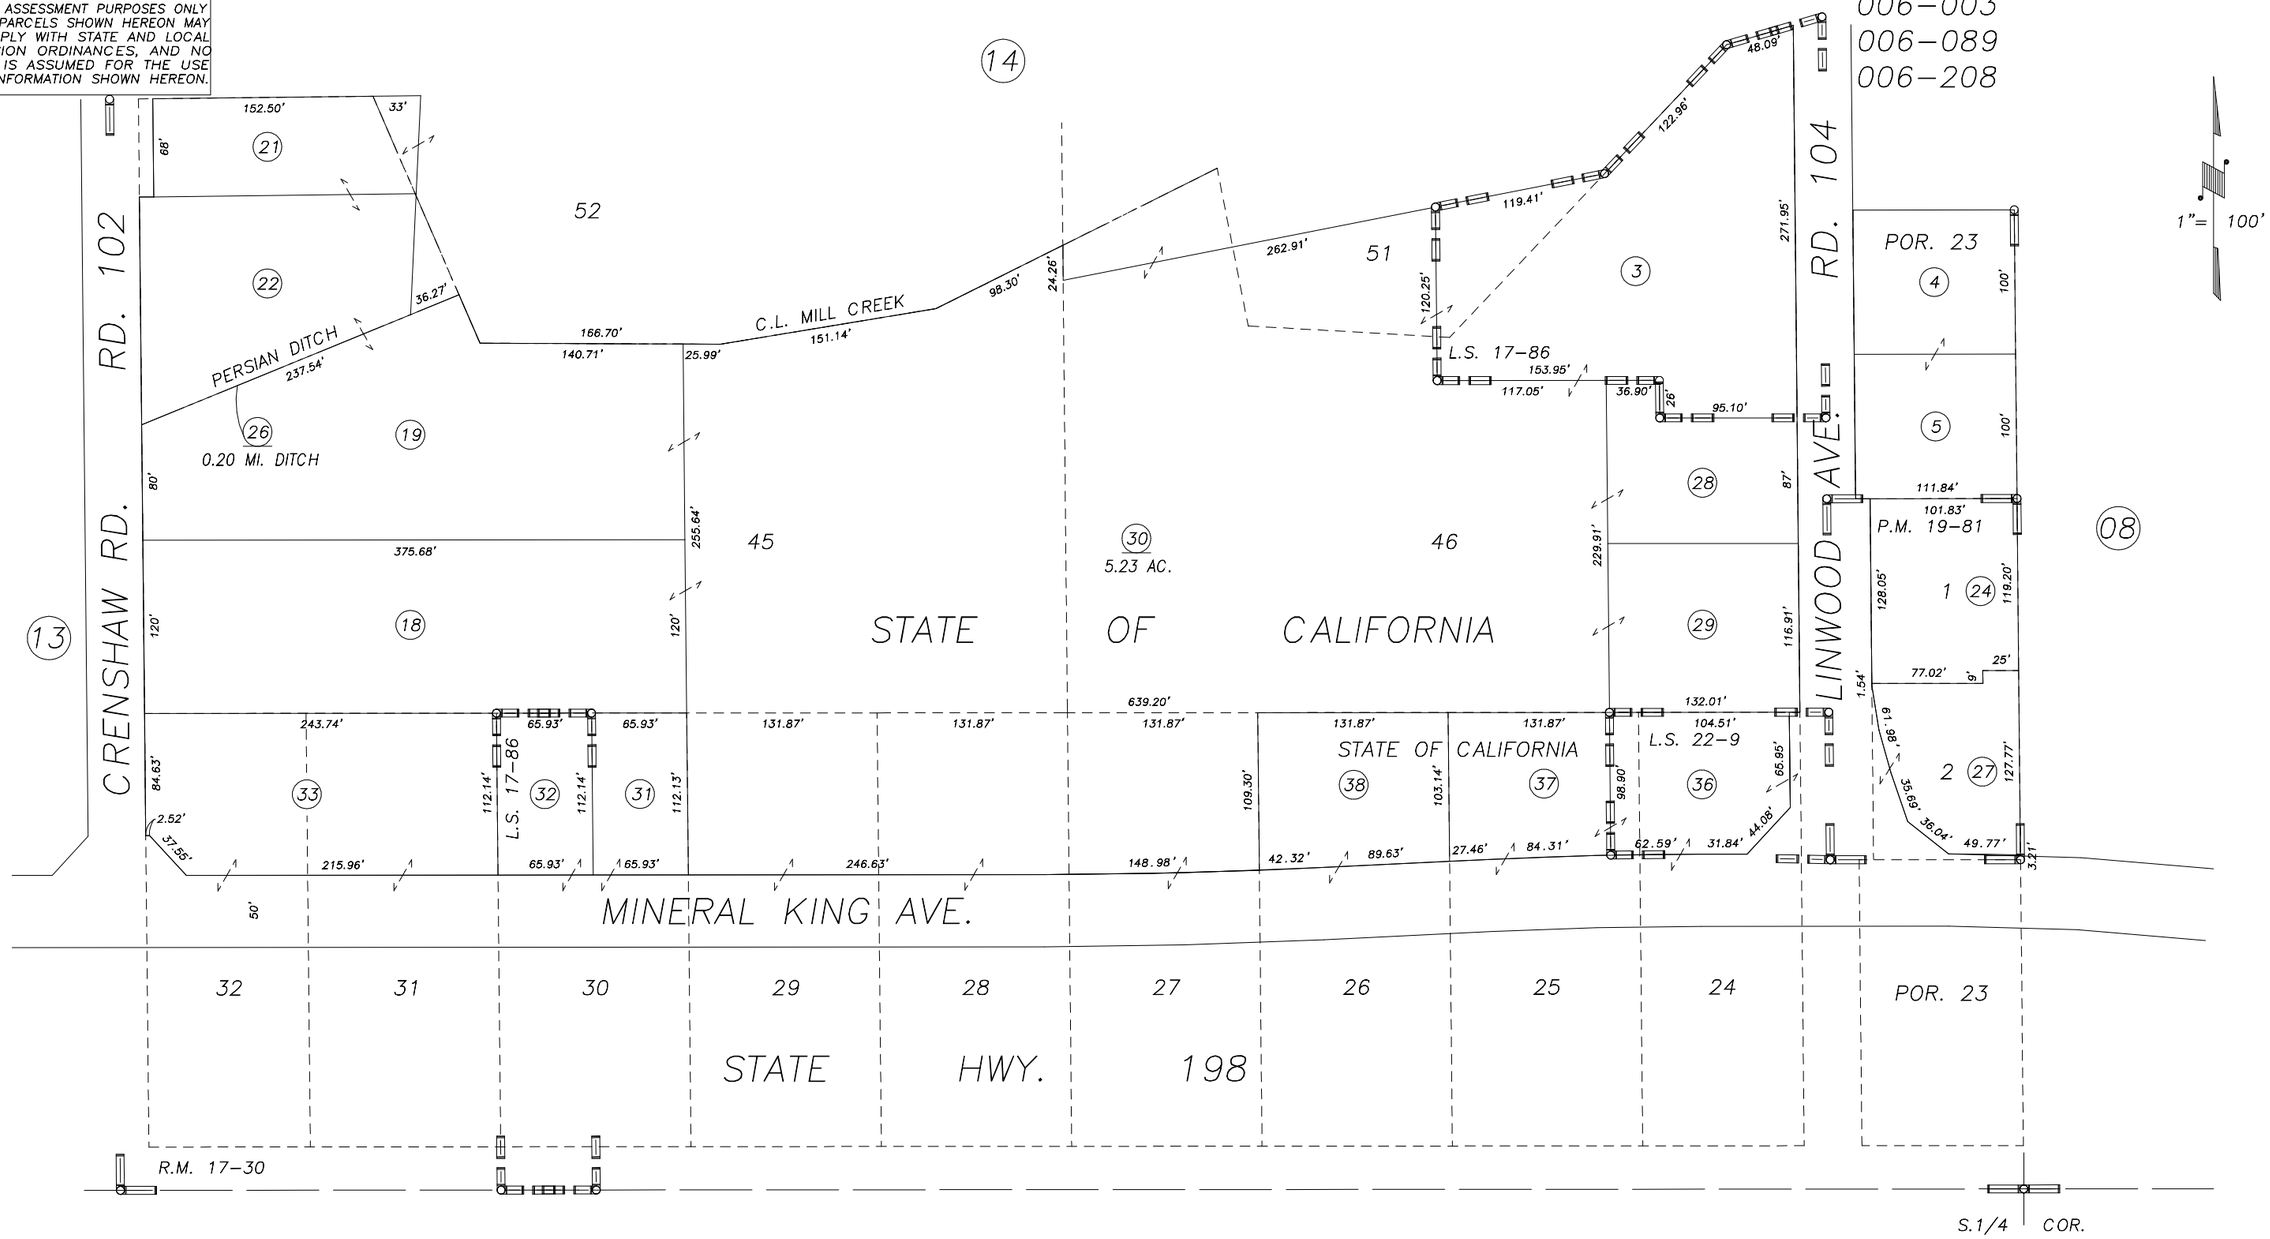

POR. FULGHAM HWY. ACRES TRACT NO. 2, R.M. 17-30
PARCEL MAP 1880, P.M. 19-81
RECORD OF SURVEY, L.S. 17-86
POR. RECORD OF SURVEY, L.S. 19-24 (CTR. LN. HWY. 198)
RECORD OF SURVEY, L.S. 22-9

Bk. 087

CITY OF VISALIA
ASSESSOR'S MAPS BK.085 , PG.12
COUNTY OF TULARE, CALIFORNIA, U.S.A.

NOTE: Assessor's Parcel Numbers Shown in Circles (1)
Assessor's Block Numbers Shown in Elipses (123)

T.R.A.C. CHANGE	07/19/2007	JRS
REVISION	DATE	TECH