POR. SE¼ OF SW¼ SEC. 26, T.18S., R.24E., M.D.B.&M.

TAX CODE AREA
153-008
6-003

85-14

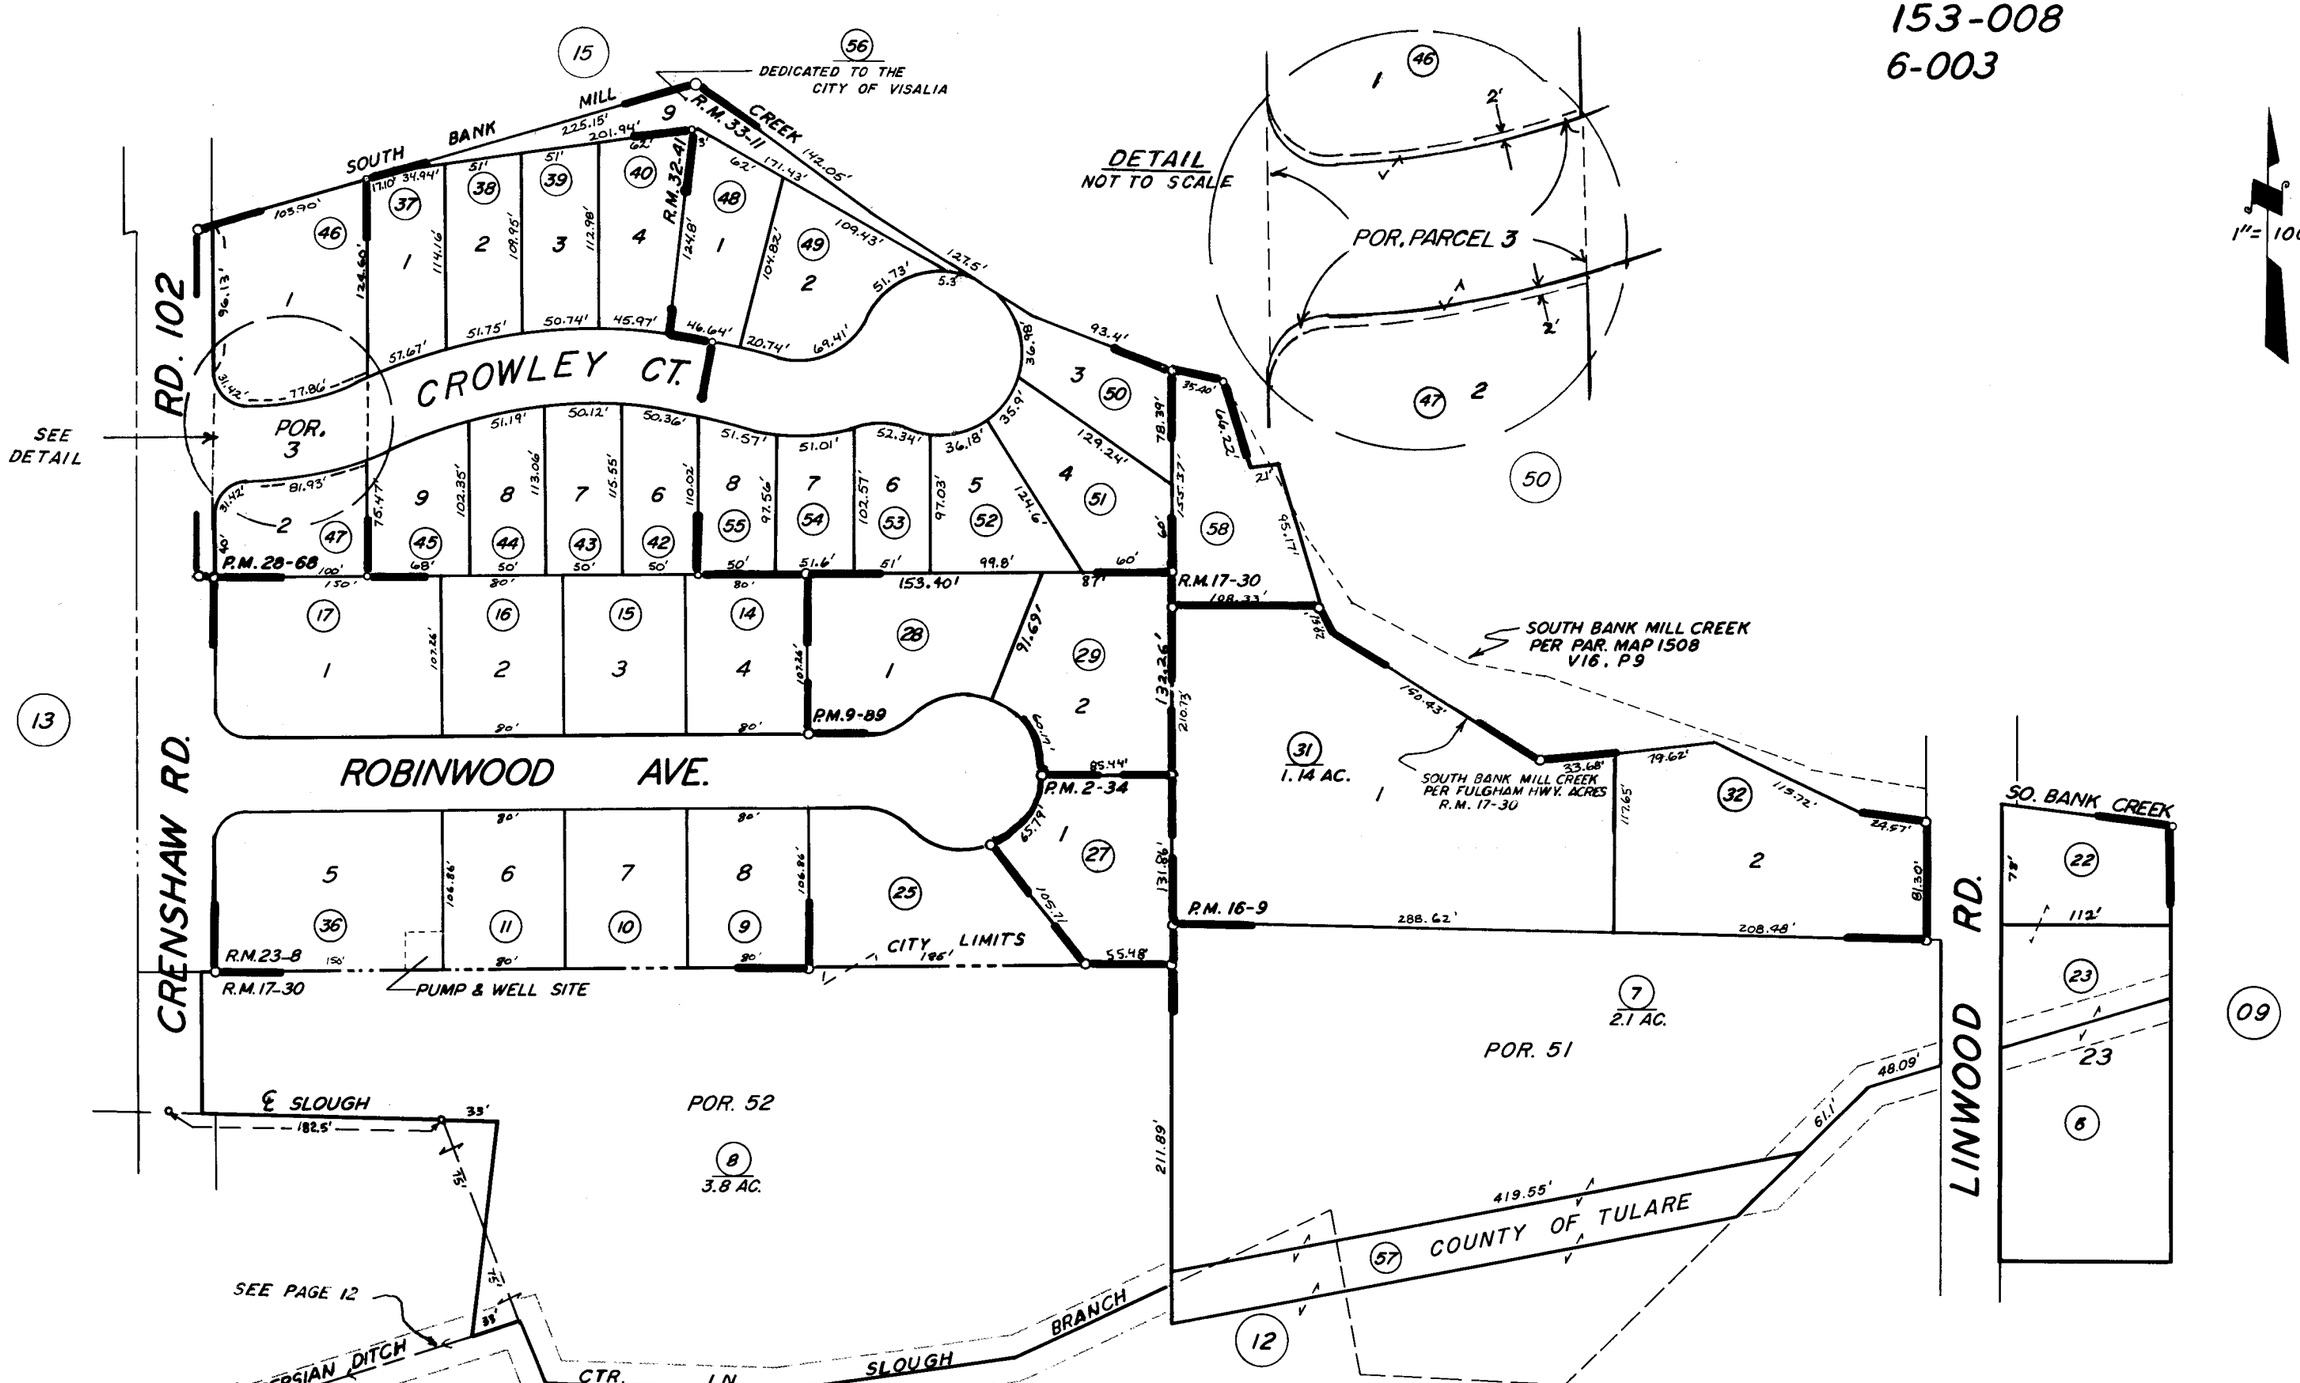

POR. FULGHAM HWY. ACRES TRACT NO. 2, R.M. 17-30
TRACT NO. 331, R.M. 23-8
PARCEL MAP 134, P.M. 2-34
PARCEL MAP 888, P.M. 9-89
PARCEL MAP 1508, P.M. 16-9
PARCEL MAP 2767, P.M. 28-68
OAK CREEK NO. 1 R.M. 32-41
OAK CREEK NO. 2 R.M. 33-11

ASSESSOR'S MAPS BK. 85, PG. 14
COUNTY OF TULARE, CALIF.

NOTE — ASSESSOR'S BLOCK NUMBERS SHOWN IN ELLIPSES
ASSESSOR'S PARCEL NUMBERS SHOWN IN CIRCLES