POR. S1/2 OF SE1/4 SEC. 27, T.18S., R.24E., M. D. B. & M.

TAX CODE AREA 85-25

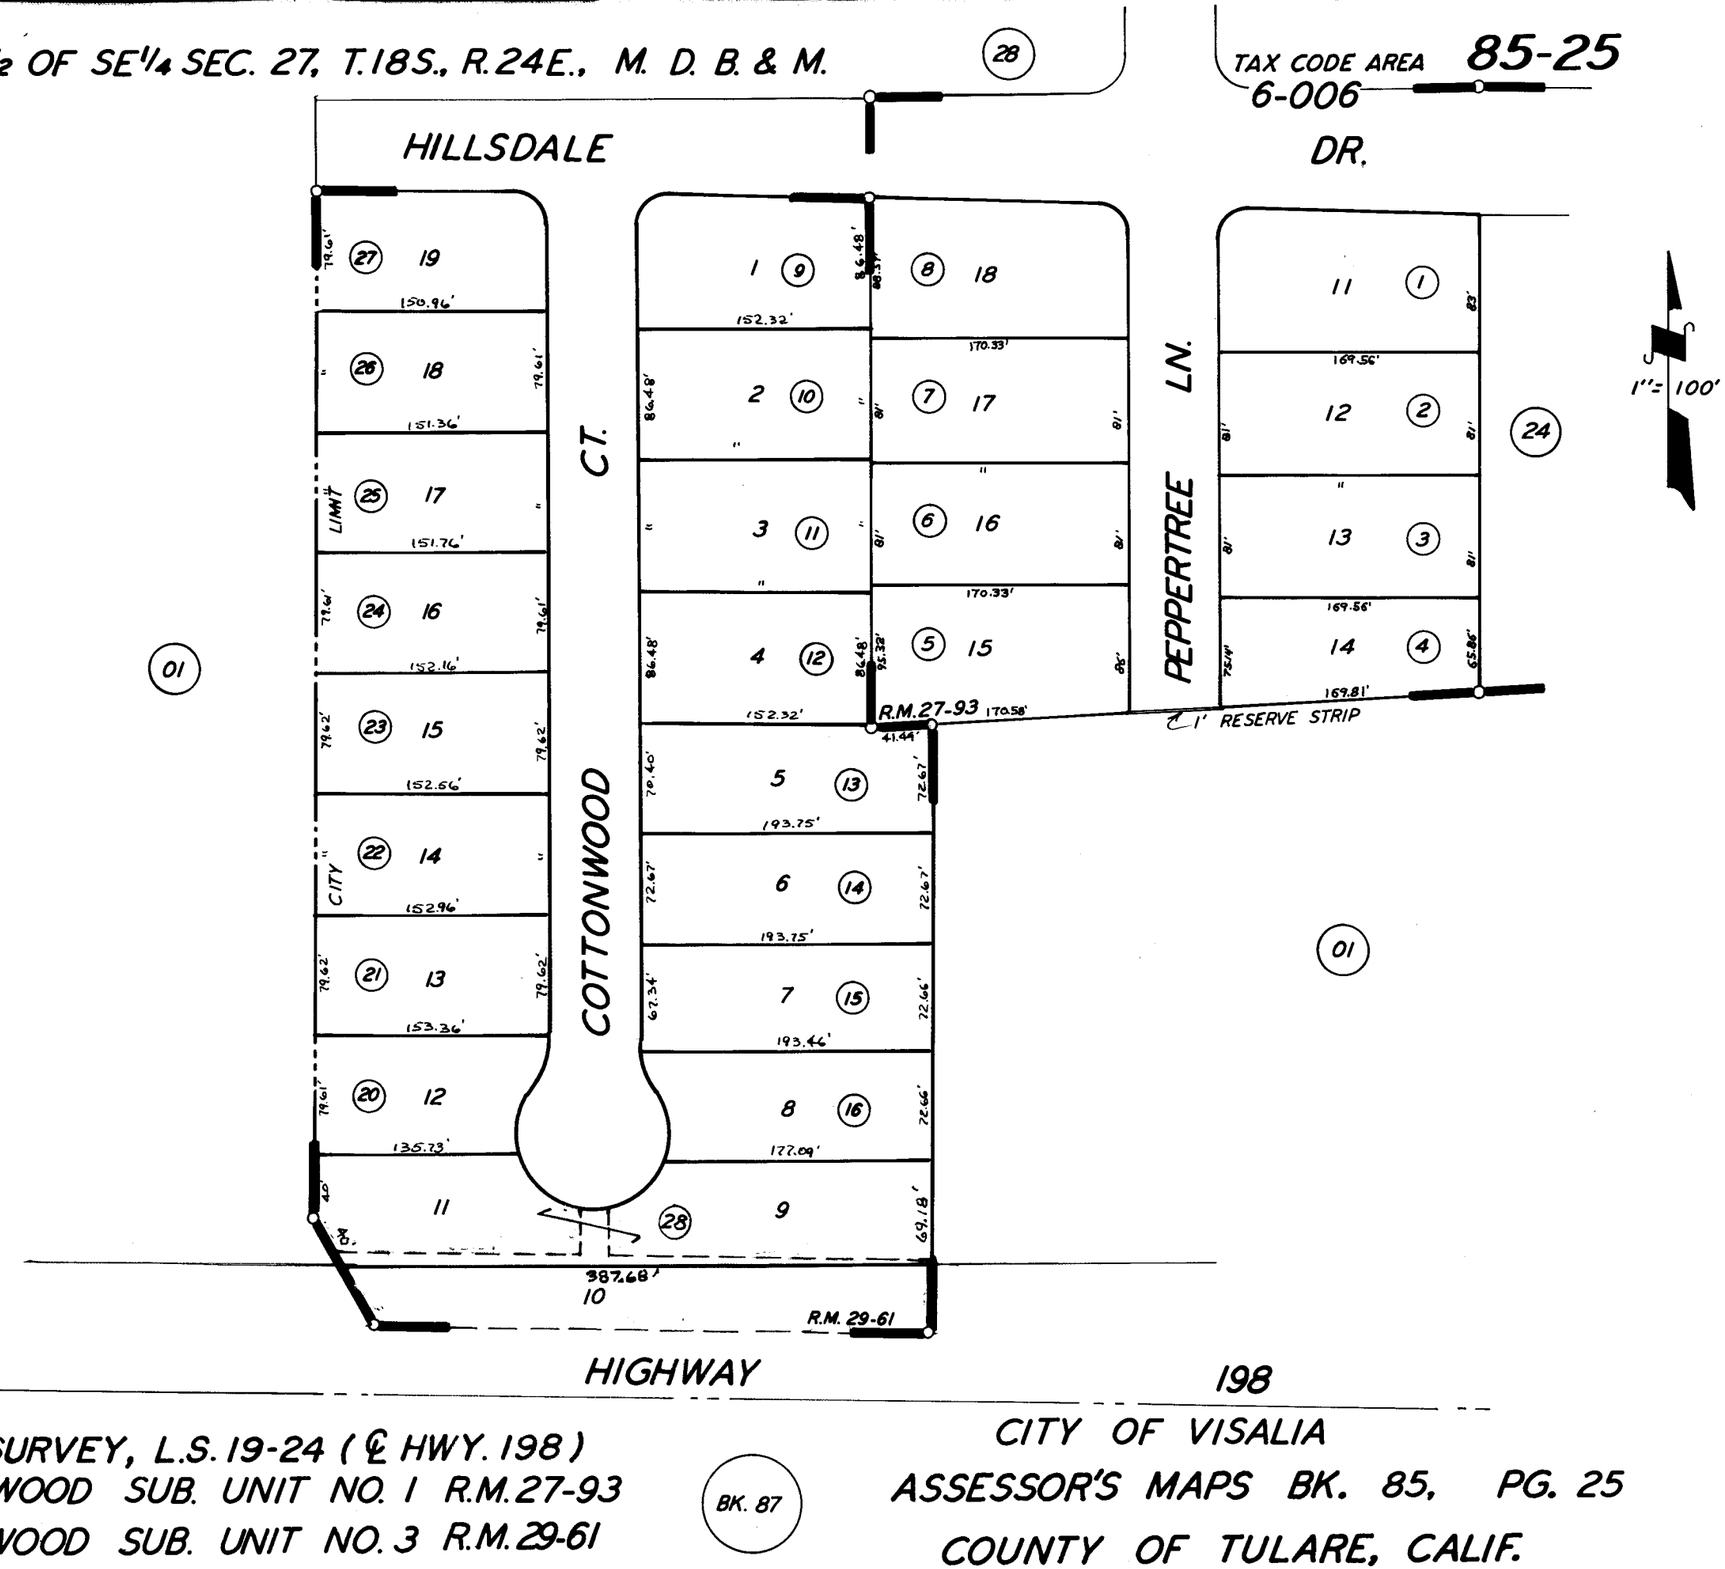

RECORD OF SURVEY, L.S. 19-24 (℄ HWY. 198)
POR. WEST WOOD SUB. UNIT NO. 1 R.M. 27-93
WEST WOOD SUB. UNIT NO. 3 R.M. 29-61

BK. 87

CITY OF VISALIA
ASSESSOR'S MAPS BK. 85, PG. 25
COUNTY OF TULARE, CALIF.

NOTE—ASSESSOR'S BLOCK NUMBERS SHOWN IN ELIPSES
ASSESSOR'S PARCEL NUMBERS SHOWN IN CIRCLES

SEE PARCEL MAP ON PG. 01