N1/2 OF SE1/4 OF SE1/4 SEC.27, T.18S., R.24E., M.D.B.&M.

Tax Area Codes 085–28
006–006
006–209

DISCLAIMER

THIS MAP WAS PREPARED FOR LOCAL PROPERTY ASSESSMENT PURPOSES ONLY AND THE PARCELS SHOWN HEREON MAY NOT COMPLY WITH STATE AND LOCAL SUBDIVISION ORDINANCES, AND NO LIABILITY IS ASSUMED FOR THE USE OF THE INFORMATION SHOWN HEREON.

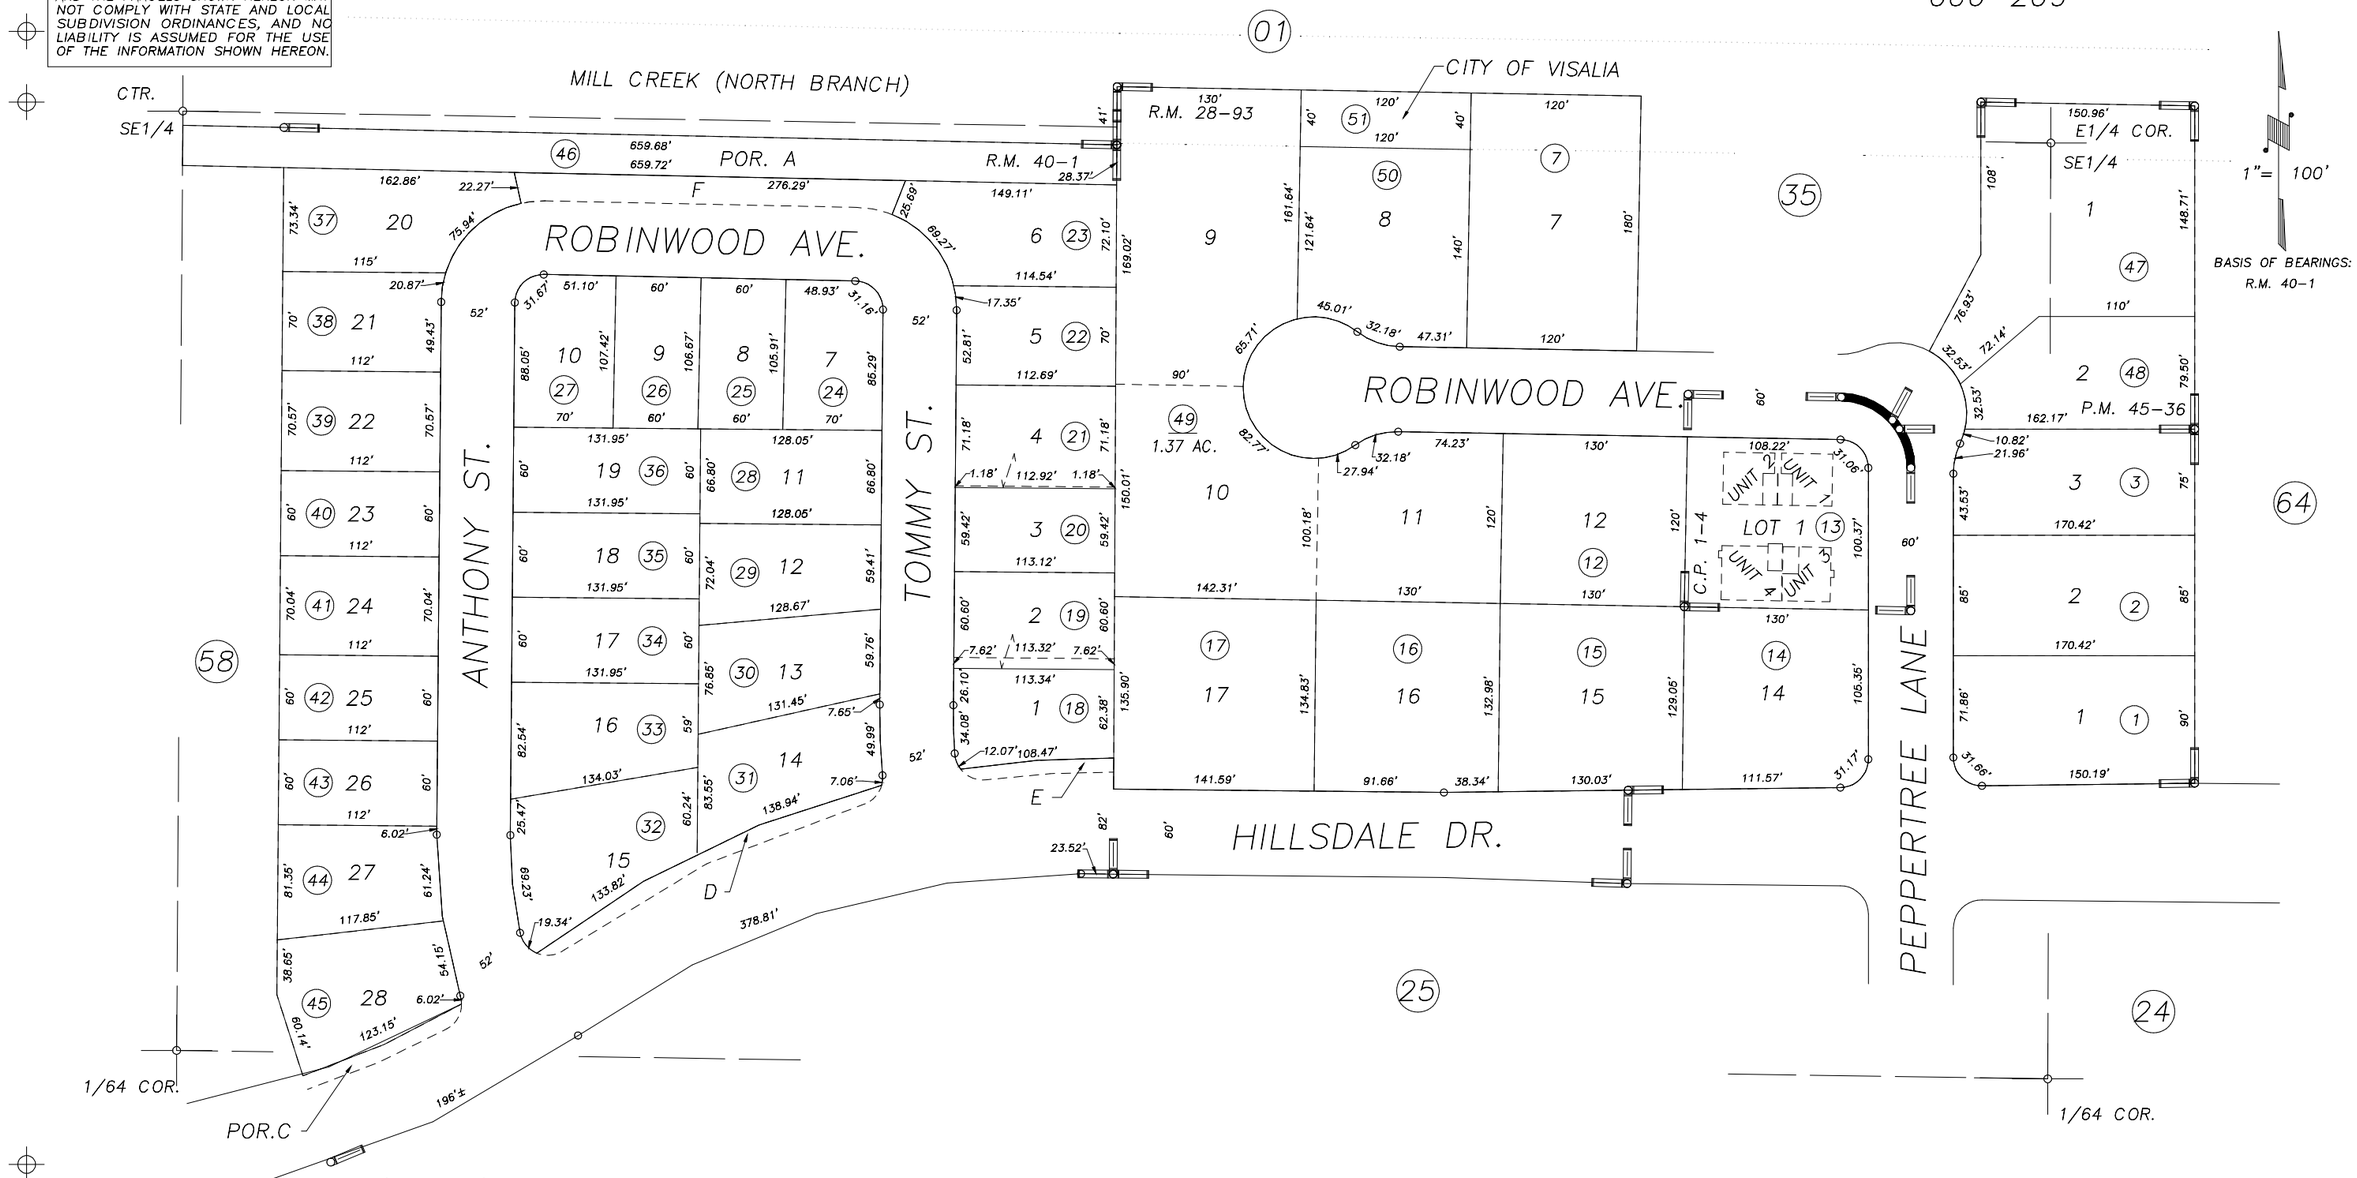

LAI GARDENS (CONDO), C.P. 1–4
WEST WOOD SUBDIVISION UNIT NO. 2, R.M. 28–93
POR. TIFFANY RANCH, R.M. 40–1
PARCEL MAP 4431, P.M. 45–36

CITY OF VISALIA
ASSESSOR'S MAPS BK.085 , PG.28
COUNTY OF TULARE, CALIFORNIA, U.S.A.

NOTE: Assessor's Parcel Numbers Shown in Circles (1)
Assessor's Block Numbers Shown in Elipses (123)

REVISION	DATE	TECH
2013–0071764	03/12/2014	ARP