DISCLAIMER

THIS MAP WAS PREPARED FOR LOCAL PROPERTY ASSESSMENT PURPOSES ONLY AND THE PARCELS SHOWN HEREON MAY NOT COMPLY WITH STATE AND LOCAL SUBDIVISION ORDINANCES, AND NO LIABILITY IS ASSUMED FOR THE USE OF THE INFORMATION SHOWN HEREON.

S1/2 OF SW1/4 OF NE1/4 SEC.27, T.18S., R.24E., M.D.B.&M.

Tax Area Code 085-53

006-122
006-167
006-190
006-210

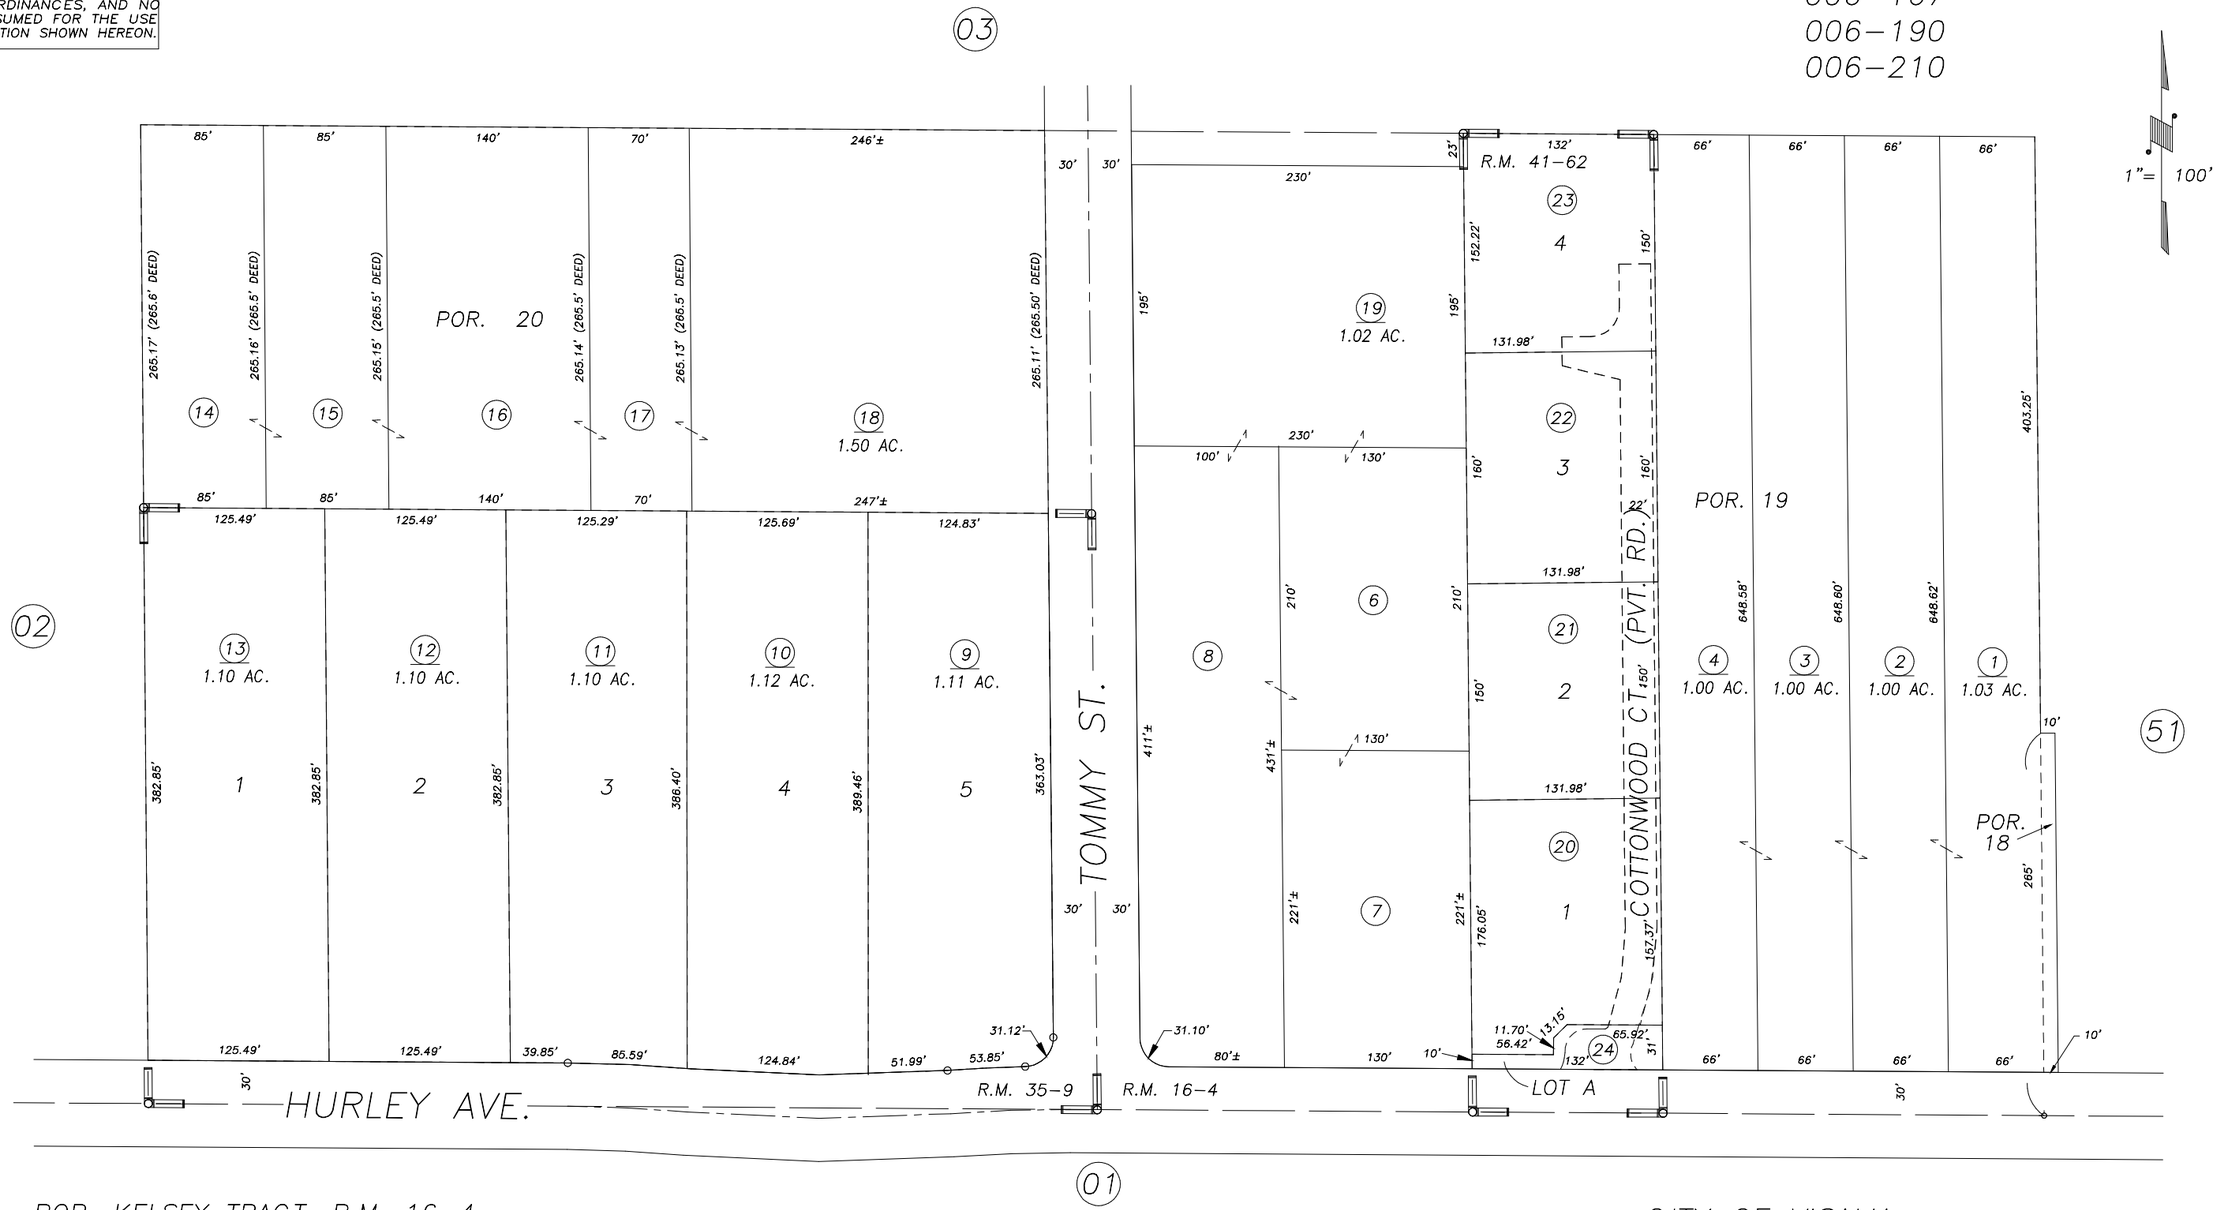

POR. KELSEY TRACT, R.M. 16-4
HURLEY AVENUE ESTATES, R.M. 35-9
MOTA ESTATES, R.M. 41-62

CITY OF VISALIA
ASSESSOR'S MAPS BK.085 , PG.53
COUNTY OF TULARE, CALIFORNIA, U.S.A.

NOTE: Assessor's Parcel Numbers Shown in Circles (1)
Assessor's Block Numbers Shown in Elipses (123)

REVISION	DATE	TECH
T.R.A.C. CHANGE	07/18/2006	PHN