DISCLAIMER

THIS MAP WAS PREPARED FOR LOCAL PROPERTY ASSESSMENT PURPOSES ONLY AND THE PARCELS SHOWN HEREON MAY NOT COMPLY WITH STATE AND LOCAL SUBDIVISION ORDINANCES, AND NO LIABILITY IS ASSUMED FOR THE USE OF THE INFORMATION SHOWN HEREON.

S1/2 OF SE1/4 OF NW1/4 SEC.27, T18S., R.24E., M.D.B.&M.

Tax Area Codes 085–54
006–122
006–154
006–167
153–009

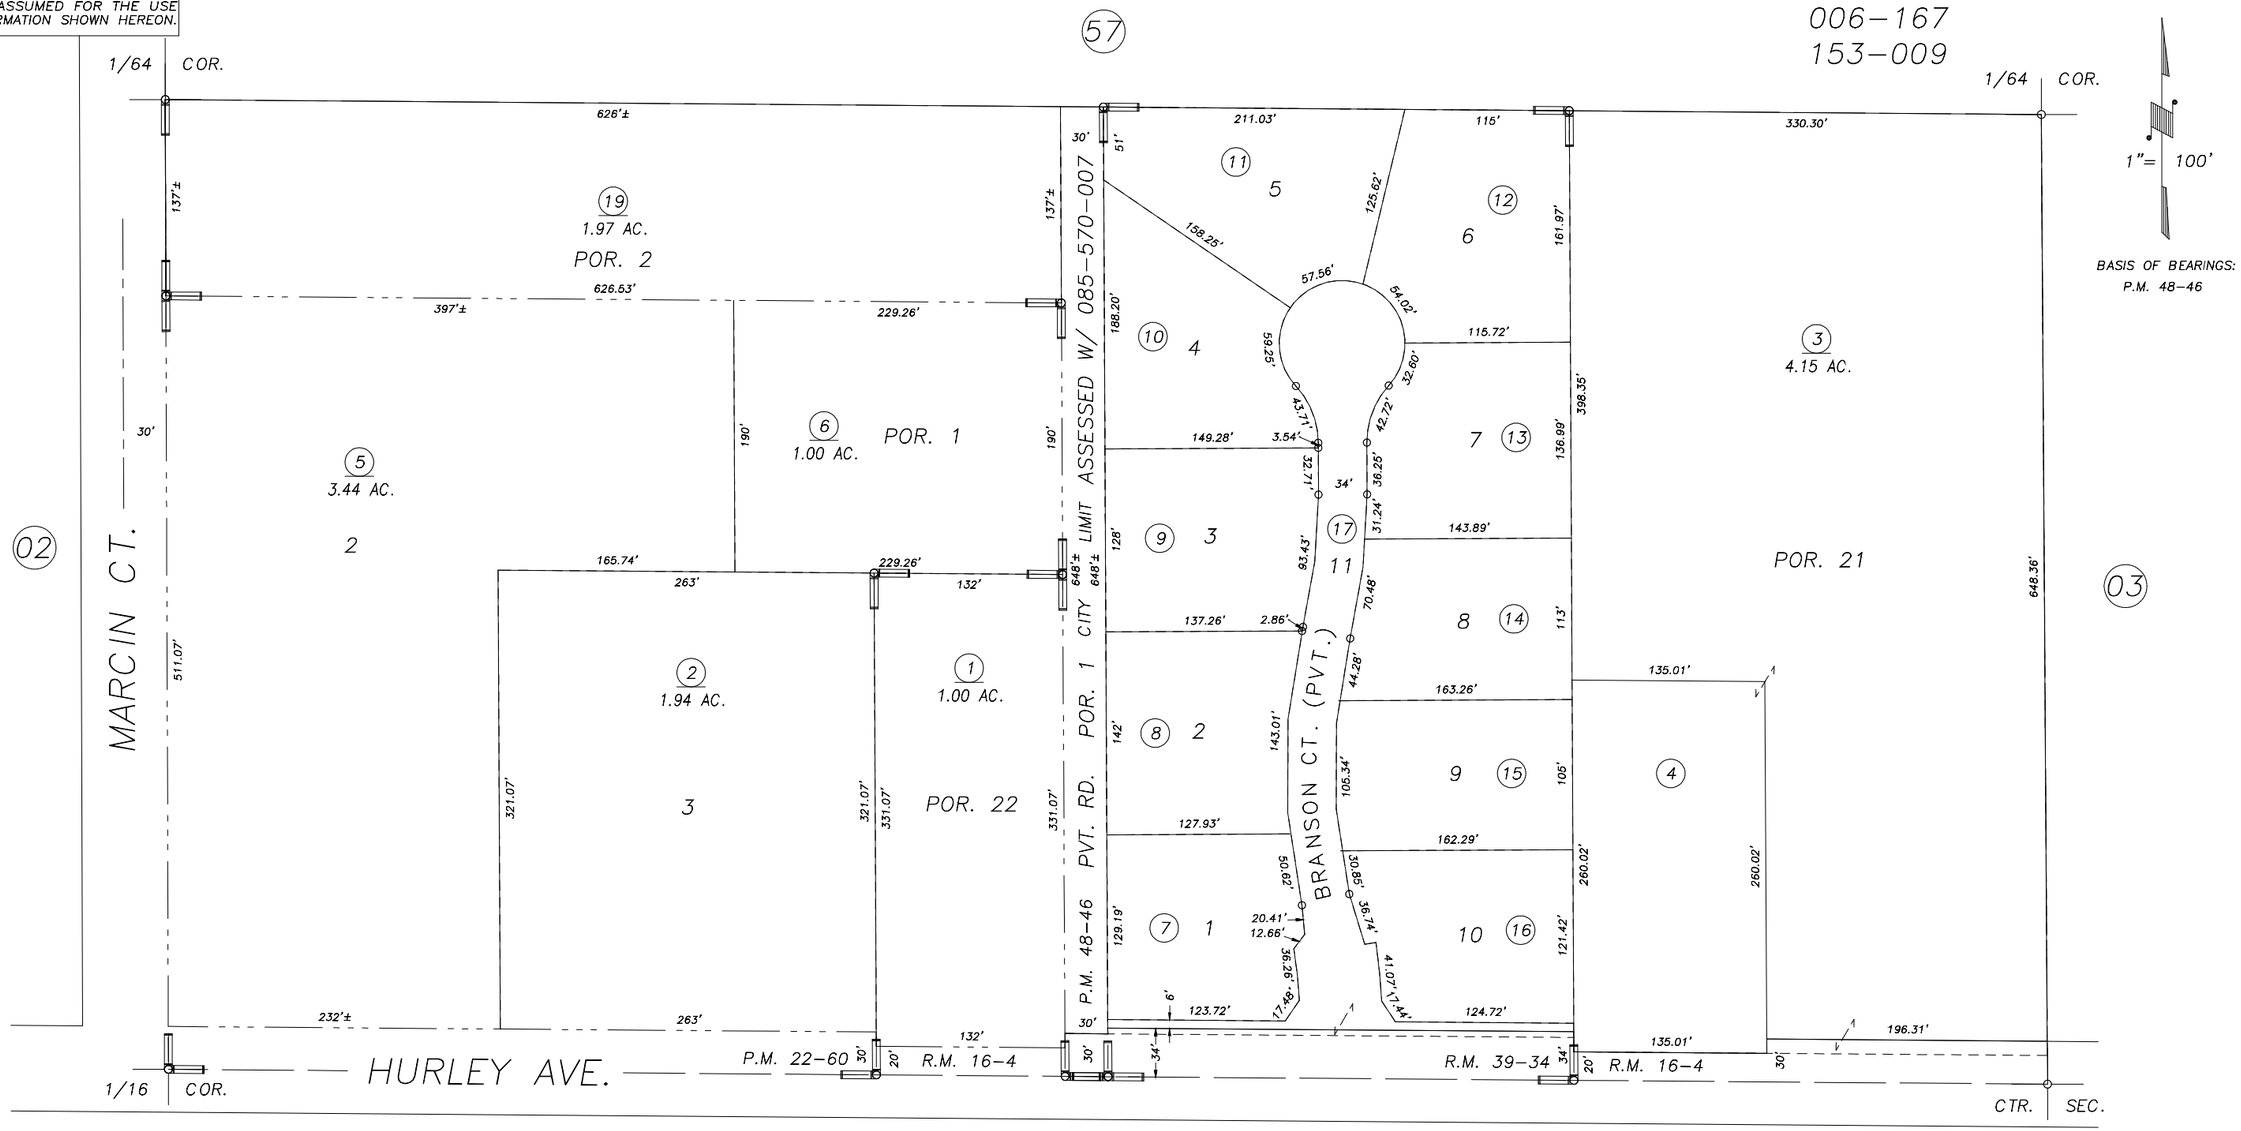

01

POR. KELSEY TRACT SUB. NO. 1, R.M. 16–4
PARCEL MAP 2159, P.M. 22–60
HURLEY ESTATES UNIT NO. 2, R.M. 39–34
POR. PARCEL MAP NO. 4741, P.M. 48–46

VICINITY OF VISALIA
ASSESSOR'S MAPS BK.085 , PG.54
COUNTY OF TULARE, CALIFORNIA, U.S.A.

NOTE: Assessor's Parcel Numbers Shown in Circles (1)
Assessor's Block Numbers Shown in Elipses (123)

REVISION	DATE	TECH
2006–0010294	08/13/2007	CBT