DISCLAIMER

THIS MAP WAS PREPARED FOR LOCAL PROPERTY ASSESSMENT PURPOSES ONLY AND THE PARCELS SHOWN HEREON MAY NOT COMPLY WITH STATE AND LOCAL SUBDIVISION ORDINANCES, AND NO LIABILITY IS ASSUMED FOR THE USE OF THE INFORMATION SHOWN HEREON.

POR. E1/2 SEC.34 T.18S., R.24E., M.D.B.&M.

Tax Area Codes 087–02
153–008
006–003
006–208

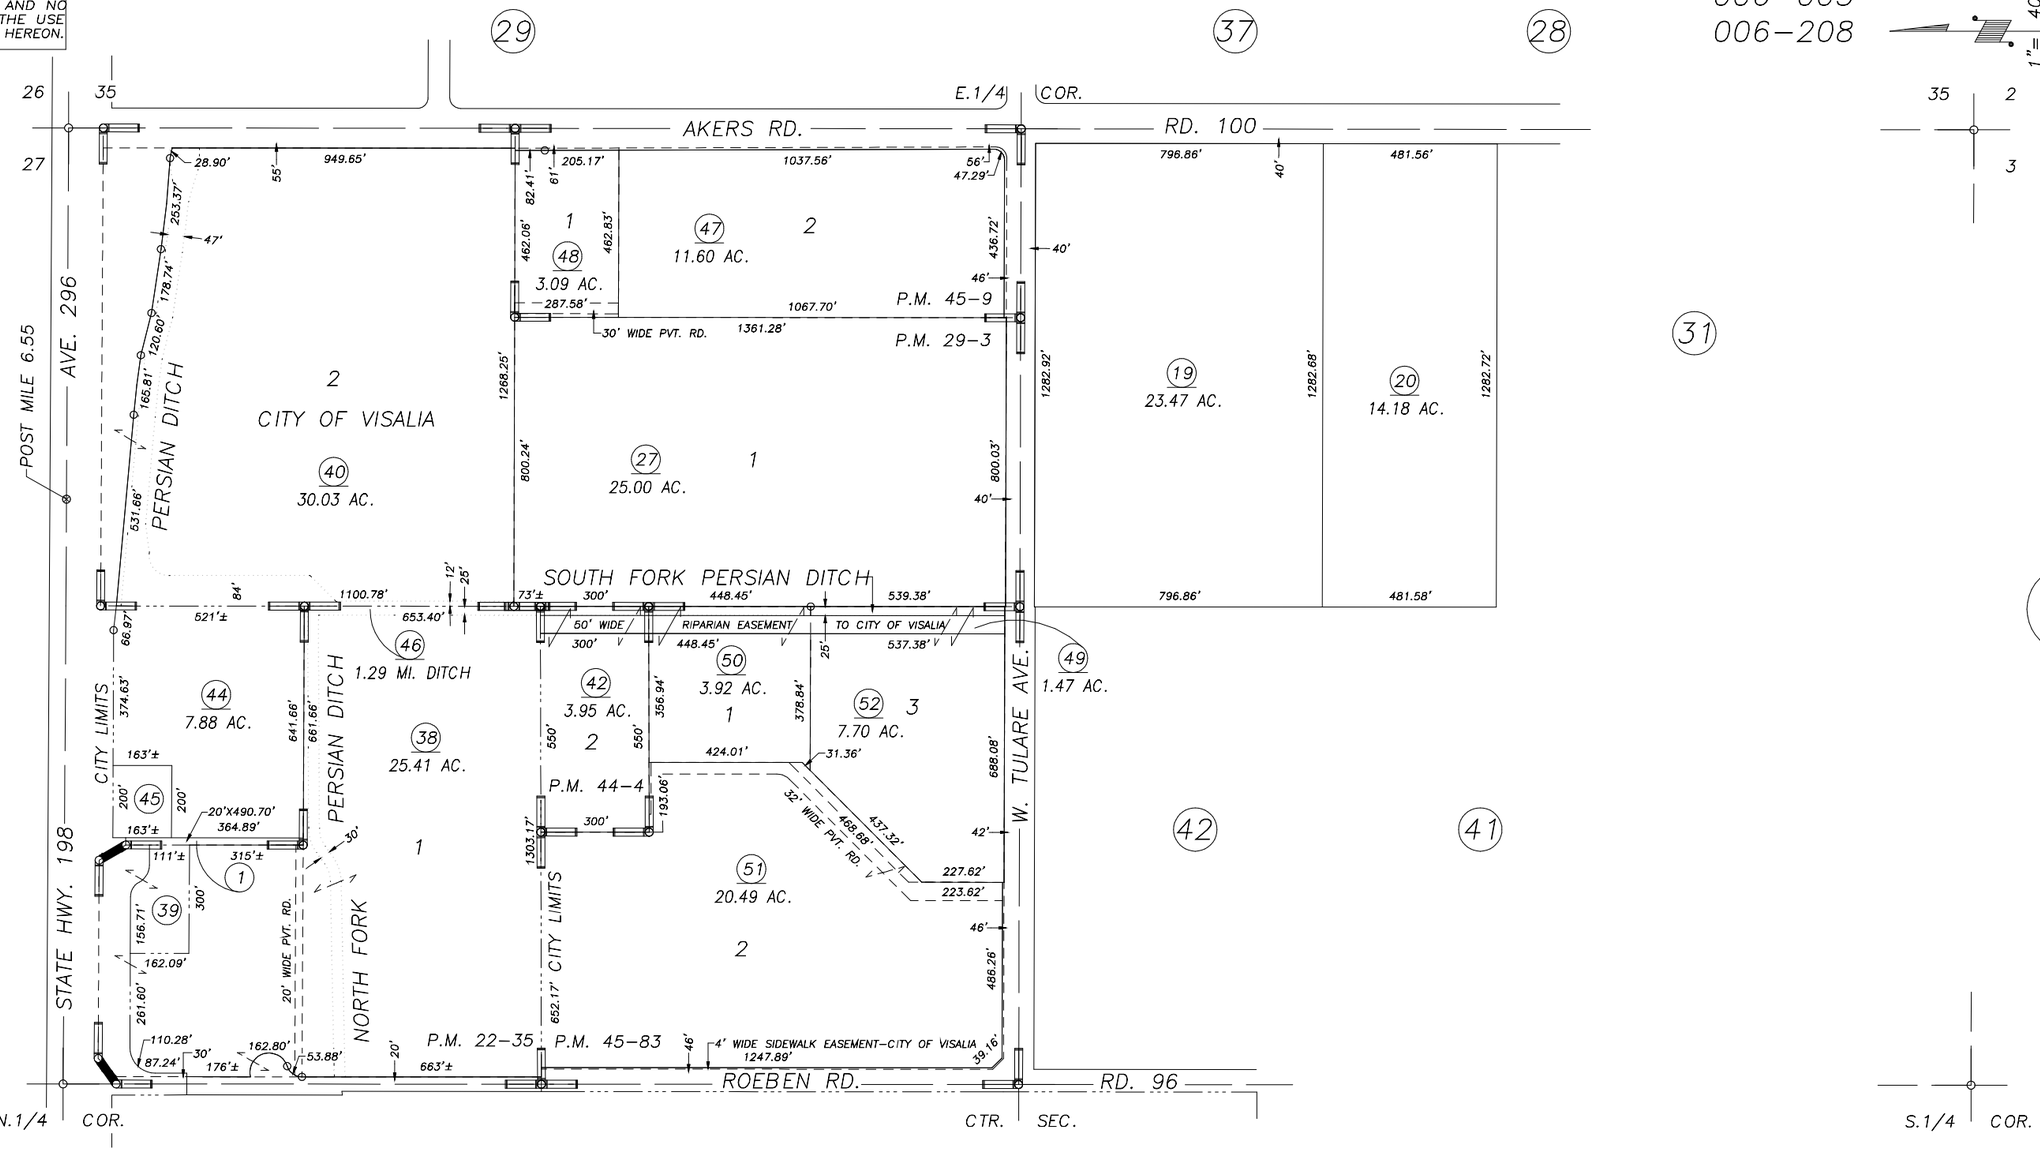

PARCEL MAP 4404, P.M. 45–9
PARCEL MAP 2134, P.M. 22–35
PARCEL MAP 2808, P.M. 29–3
PARCEL MAP 4300, P.M. 44–4
RECORD OF SURVEY, L.S. 19–24 (CTR. LN. HWY. 198)
PARCEL MAP 4478, P.M. 45–83

CITY OF VISALIA
ASSESSOR'S MAPS BK.087 , PG.02
COUNTY OF TULARE, CALIFORNIA, U.S.A.

NOTE: Assessor's Parcel Numbers Shown in Circles (1)
Assessor's Block Numbers Shown in Elipses (123)

REVISION	DATE	TECH
2001–0011873	09/17/2002	SU