POR. W1/2 OF NW 1/4 OF SEC. 35, T.18 S., R.24 E., M.D.B.&M.

TAX CODE AREA 87-29
6-003

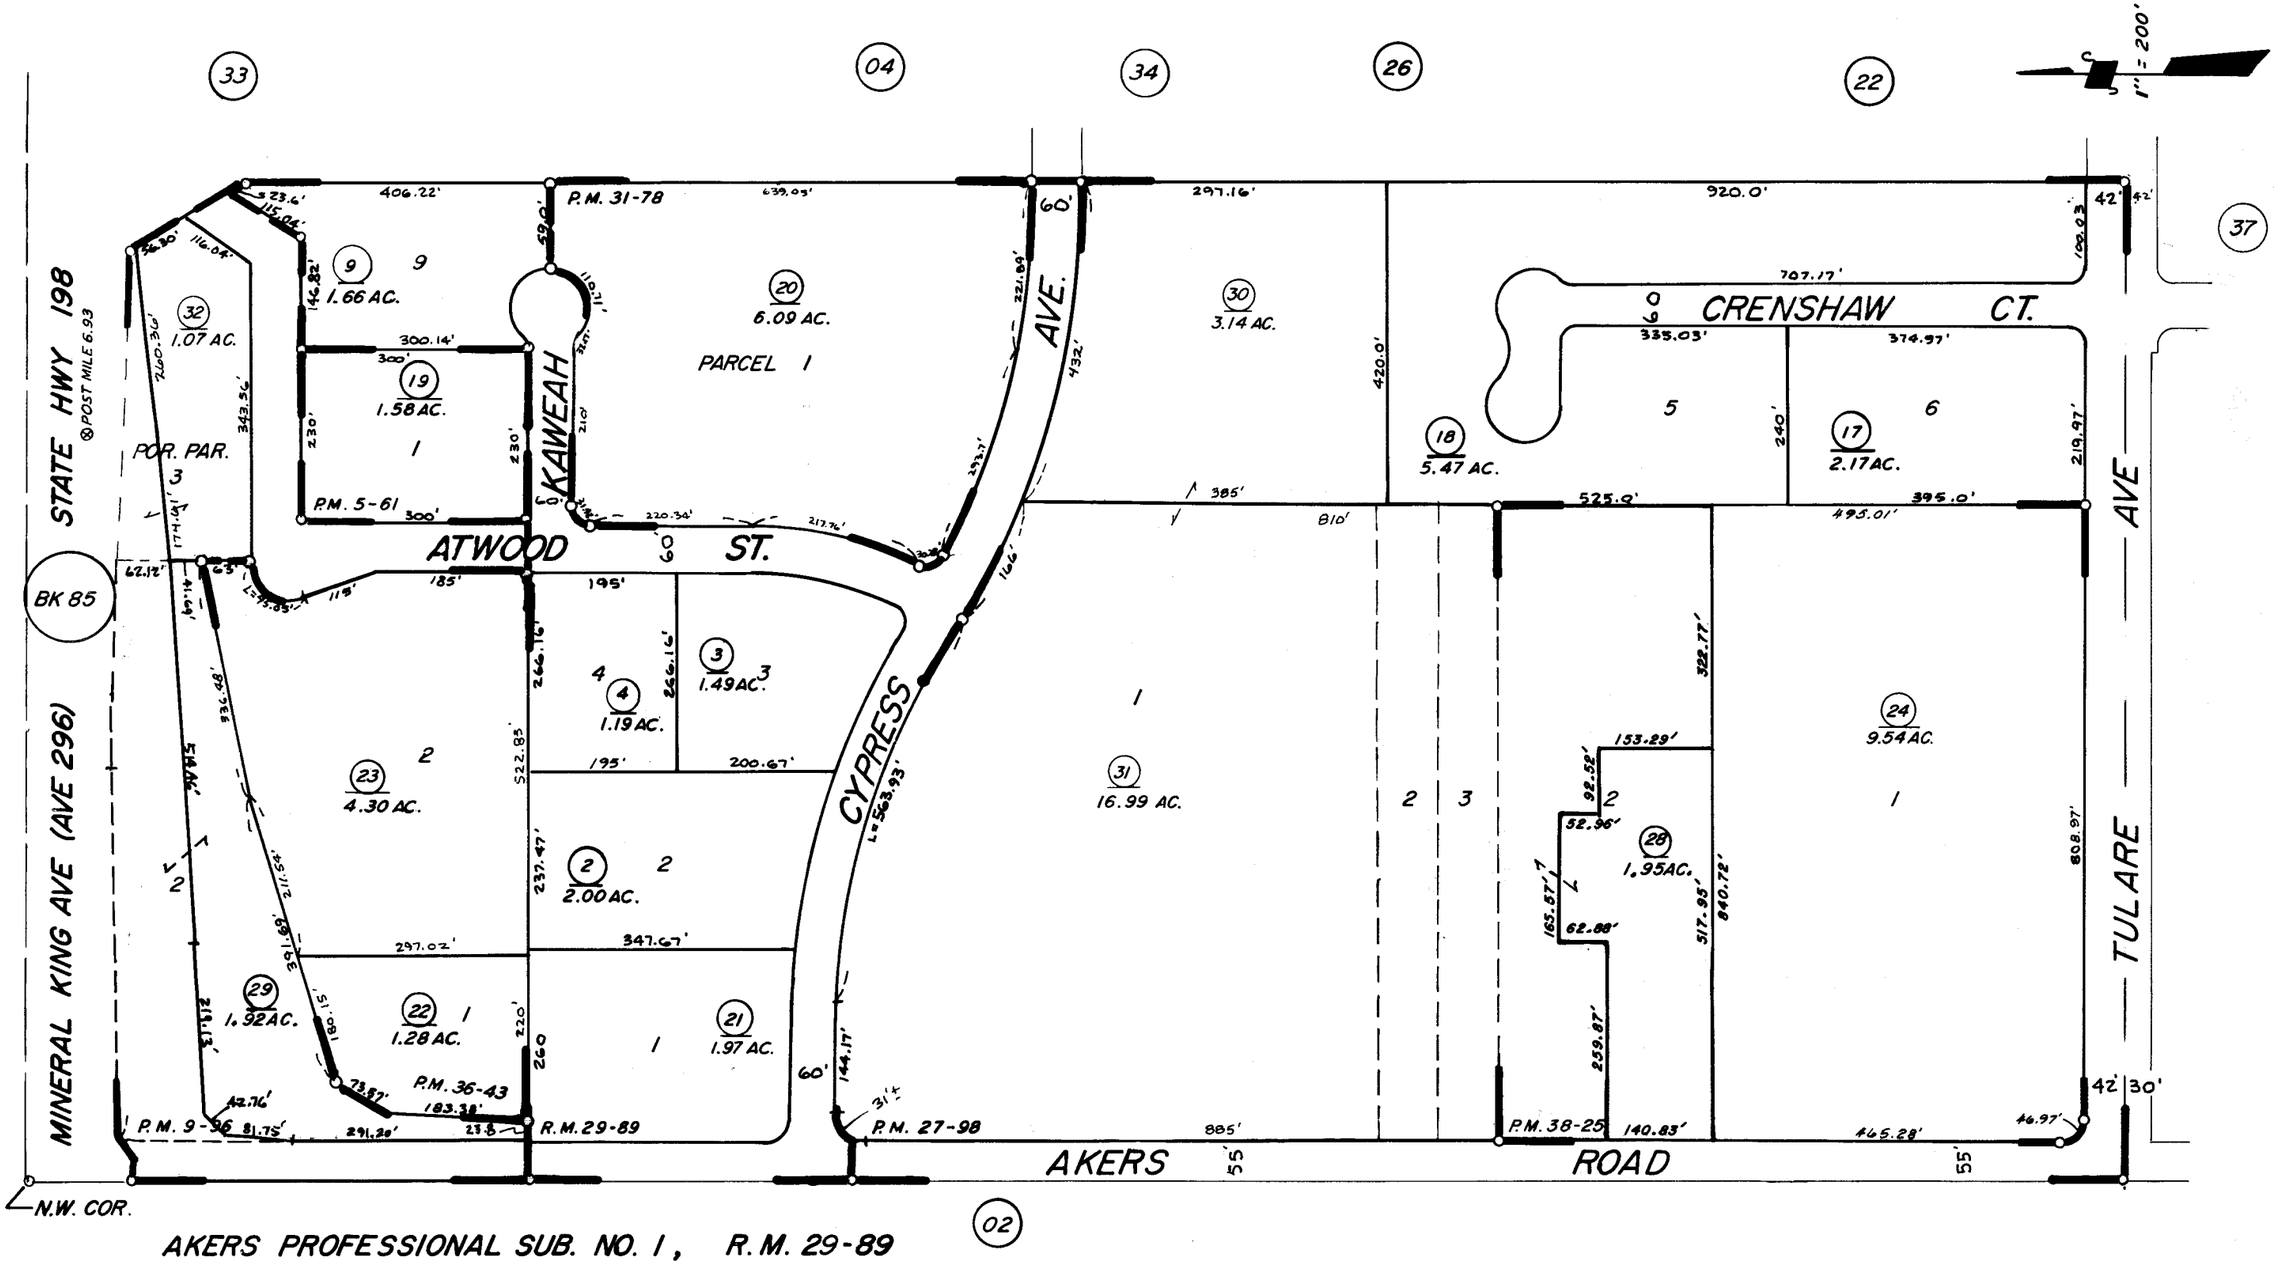

AKERS PROFESSIONAL SUB. NO. 1, R.M. 29-89
PARCEL MAP 461, P.M. 5-61
PARCEL MAP 895, P.M. 9-96
PARCEL MAP 2697, P.M. 27-98
PARCEL MAP 3077, P.M. 31-78
PARCEL MAP 3540, P.M. 36-43
PARCEL MAP 3722, P.M. 38-25
RECORD OF SURVEY, L.S. 19-24 (℄ HWY. 198)

CITY OF VISALIA
ASSESSOR'S MAPS BK. 87 PG. 29
COUNTY OF TULARE, CALIF.

NOTE—ASSESSOR'S BLOCK NUMBERS SHOWN IN ELLIPSES
ASSESSOR'S PARCEL NUMBERS SHOWN IN CIRCLES