DISCLAIMER

THIS MAP WAS PREPARED FOR LOCAL PROPERTY ASSESSMENT PURPOSES ONLY AND THE PARCELS SHOWN HEREON MAY NOT COMPLY WITH STATE AND LOCAL SUBDIVISION ORDINANCES, AND NO LIABILITY IS ASSUMED FOR THE USE OF THE INFORMATION SHOWN HEREON.

S1/2 SEC.24, T.18S., R.24E., M.D.B.&M.

Tax Area Codes 089–02
006–103
006–215

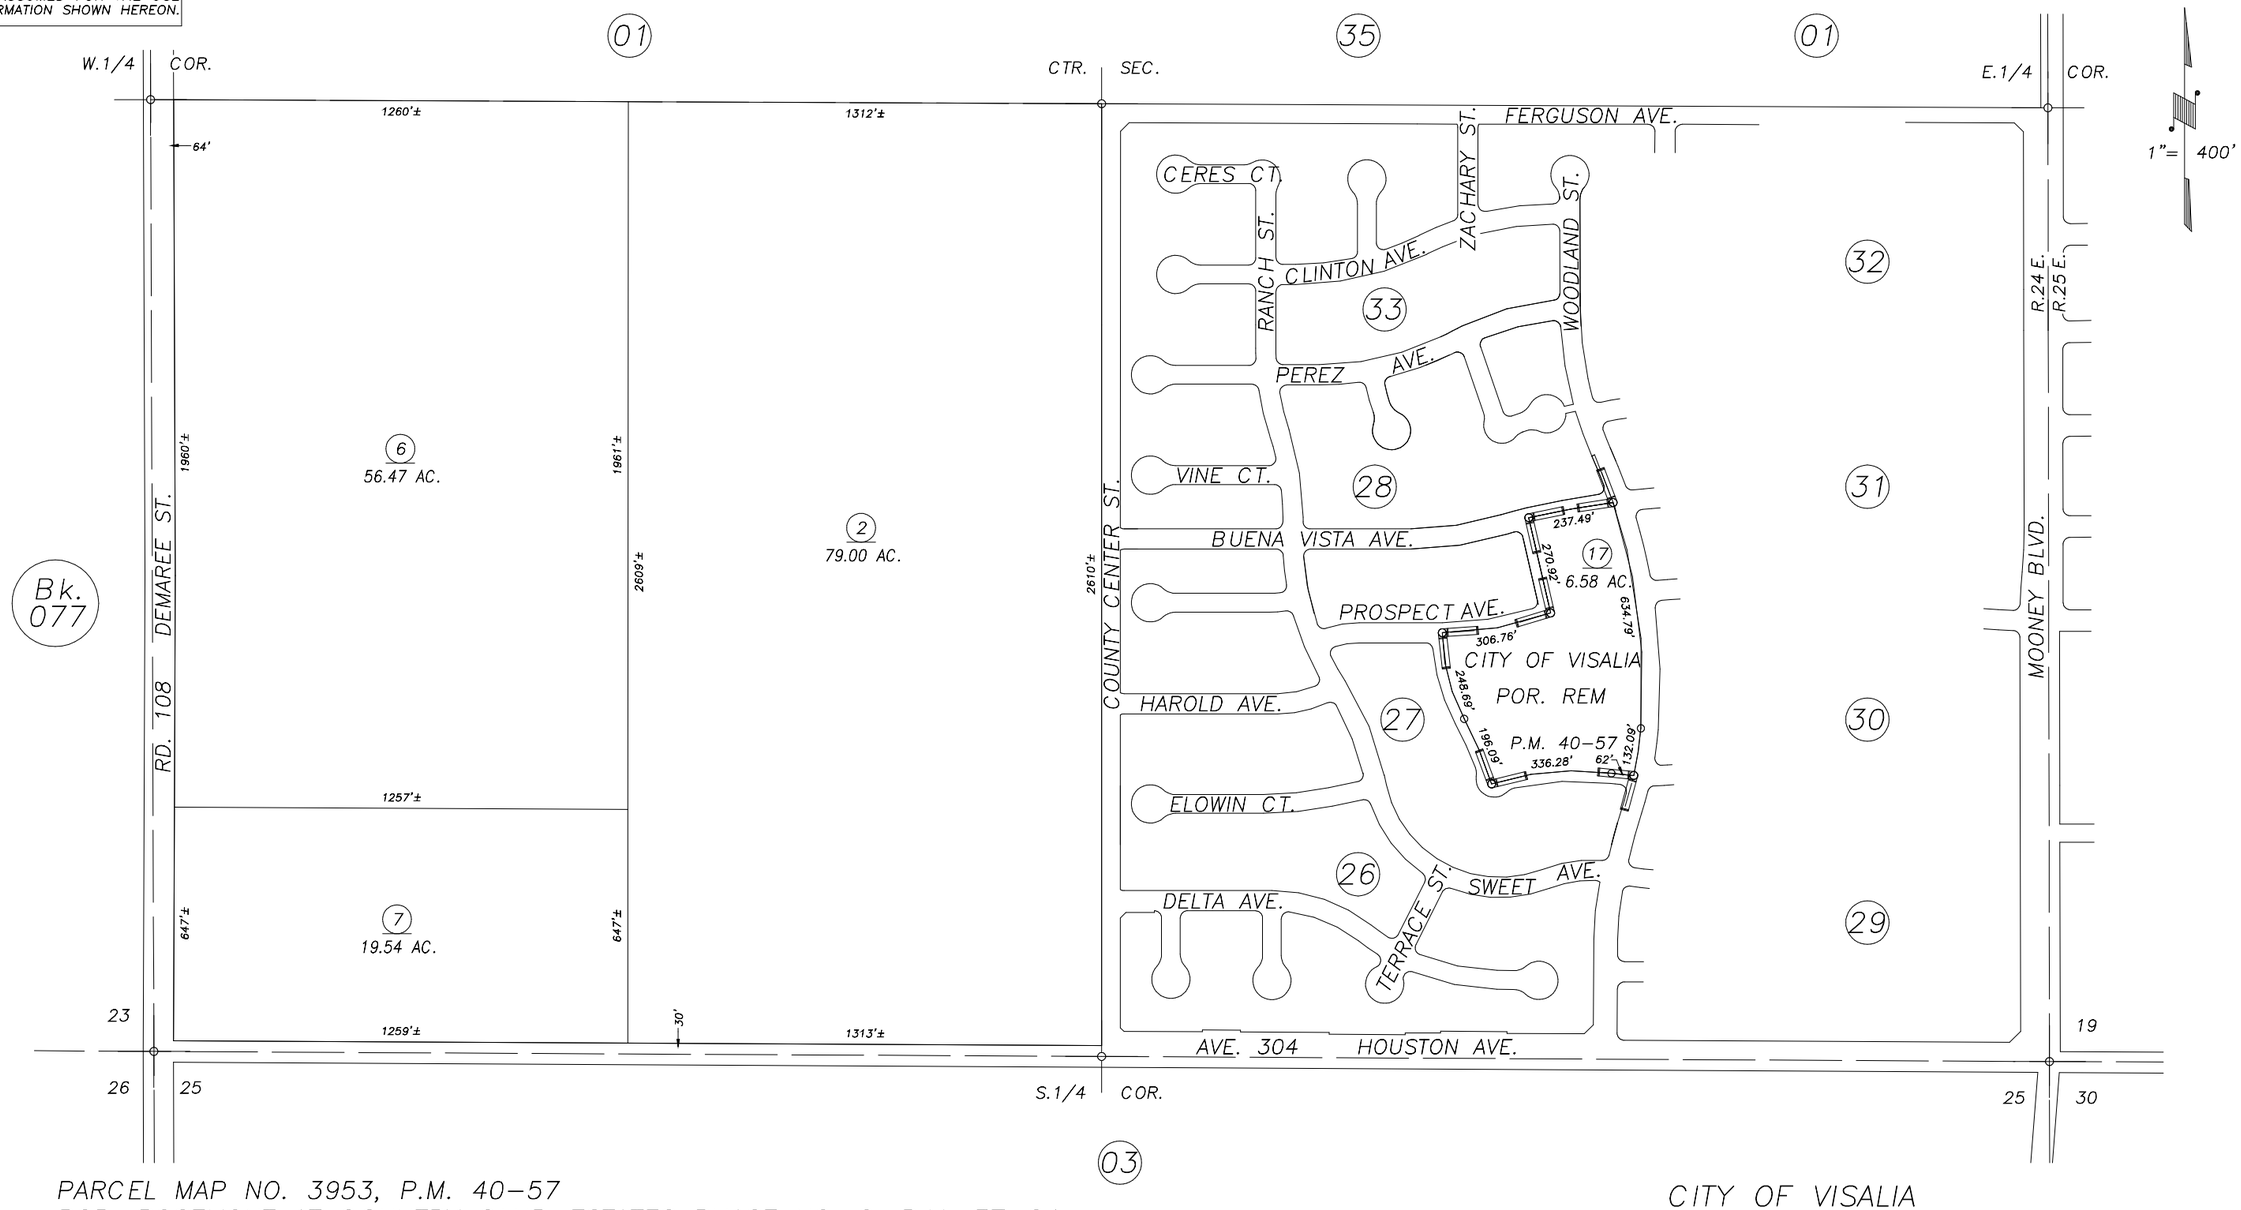

PARCEL MAP NO. 3953, P.M. 40–57
POR. ROSEMONT AT COUNTRY CLUB ESTATES PHASE NO. 2, R.M. 37–84
POR. THE OAKS AT COUNTRY CLUB ESTATES PHASE NO. 3, R.M. 38–86

CITY OF VISALIA
ASSESSOR'S MAPS BK.089 , PG.02
COUNTY OF TULARE, CALIFORNIA, U.S.A.

NOTE: Assessor's Parcel Numbers Shown in Circles (1)
Assessor's Block Numbers Shown in Elipses (123)

REVISION	DATE	TECH
2002–0058615	06/20/2003	SU