N1/2 OF NW1/4 OF SW1/4 SEC.24, T.18S., R.24E., M.D.B.&M.

Tax Area Codes 089–02
006–200
006–215

DISCLAIMER

THIS MAP WAS PREPARED FOR LOCAL PROPERTY ASSESSMENT PURPOSES ONLY AND THE PARCELS SHOWN HEREON MAY NOT COMPLY WITH STATE AND LOCAL SUBDIVISION ORDINANCES, AND NO LIABILITY IS ASSUMED FOR THE USE OF THE INFORMATION SHOWN HEREON.

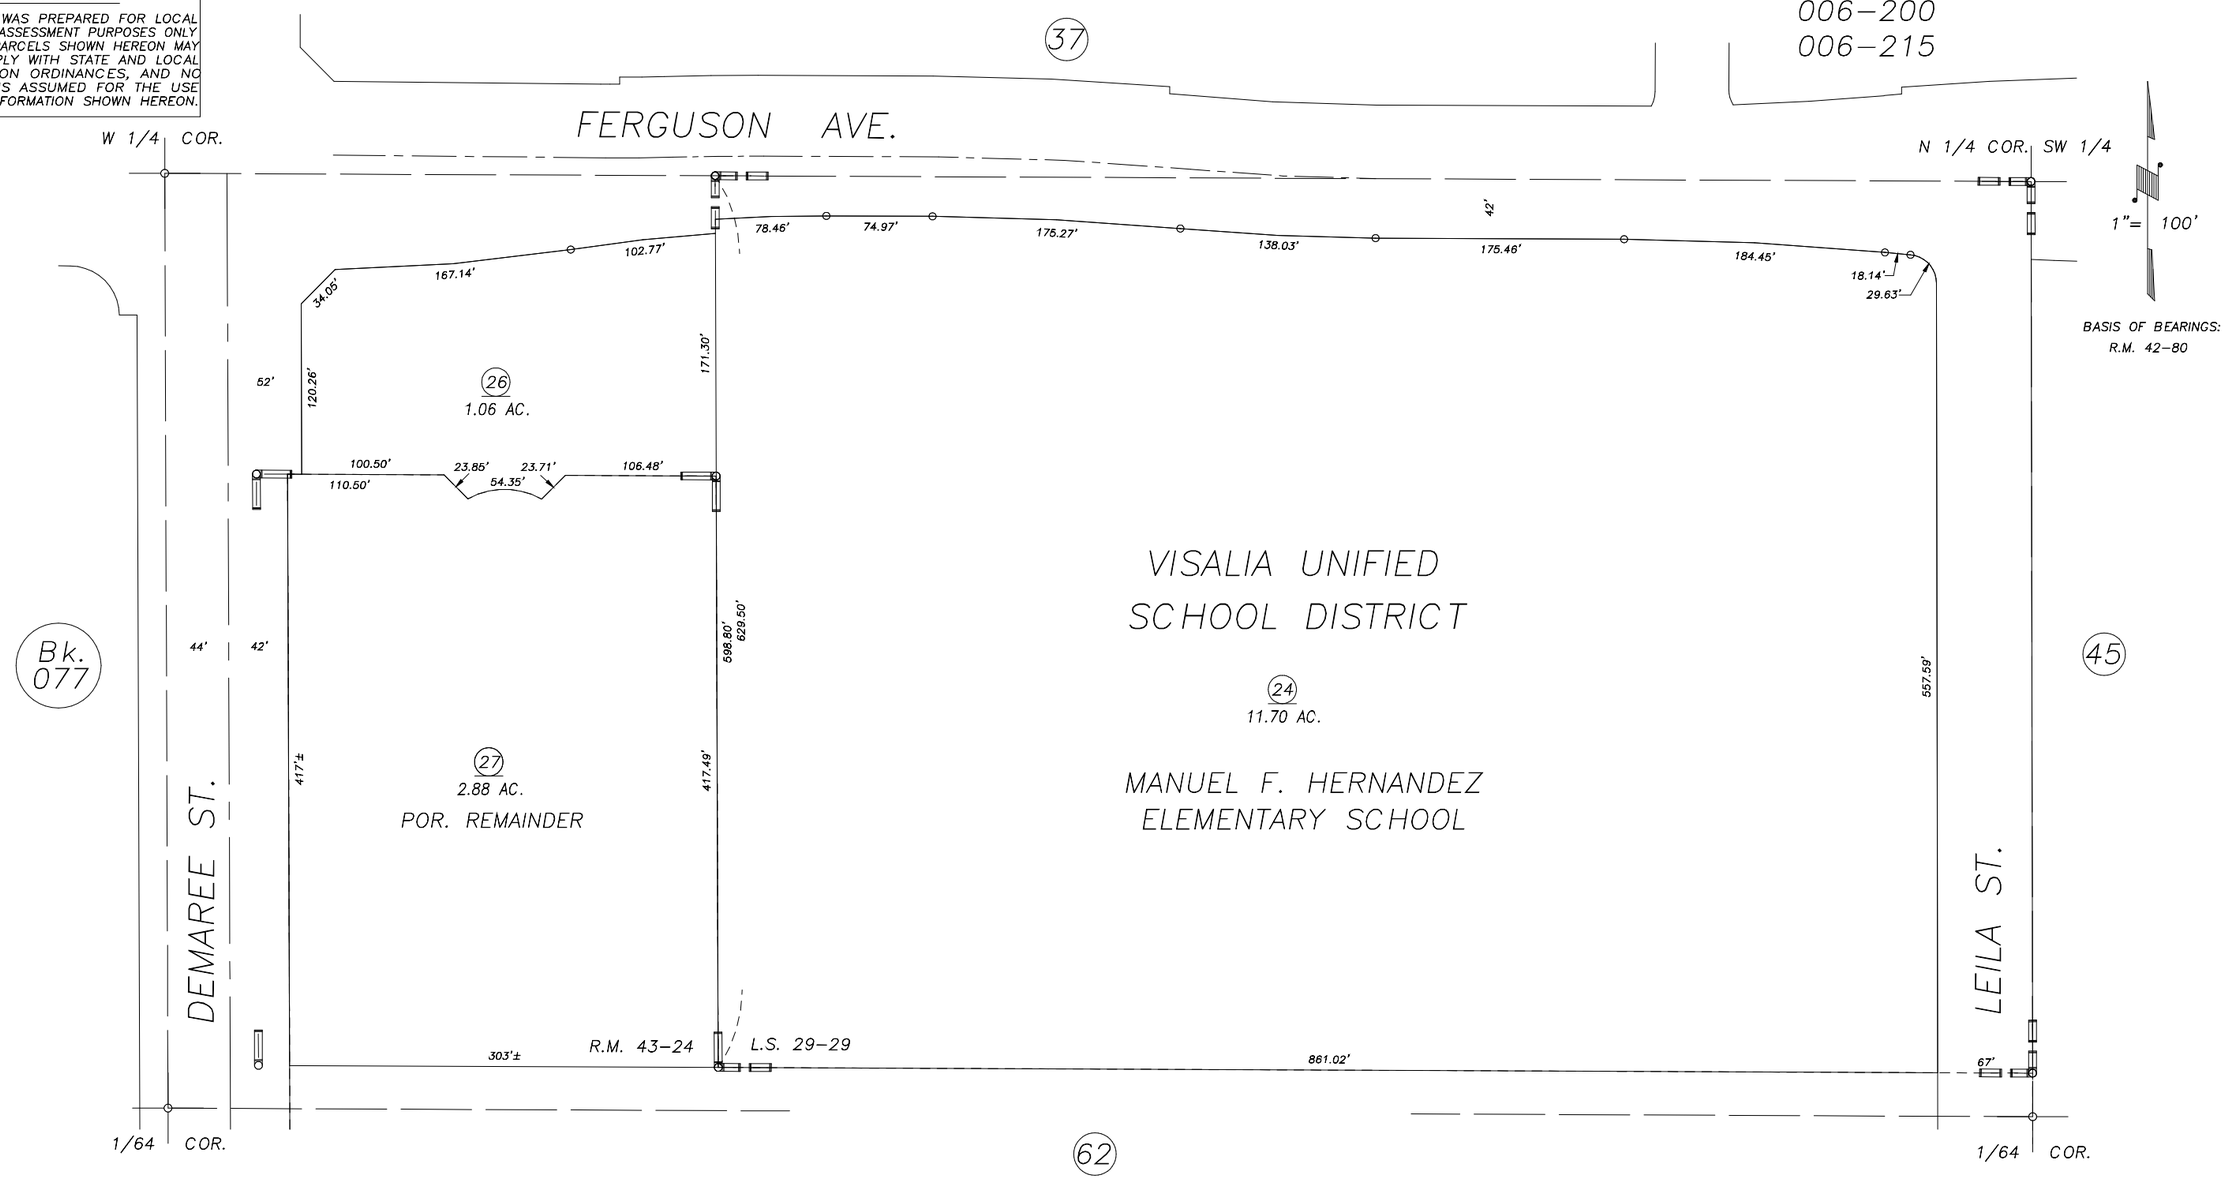

RECORD OF SURVEY, L.S. 29–29
POR. LUISI RANCH, UNIT NO. 2, R.M. 43–24

CITY OF VISALIA
ASSESSOR'S MAPS BK.089 , PG.02
COUNTY OF TULARE, CALIFORNIA, U.S.A.

NOTE: Assessor's Parcel Numbers Shown in Circles (1)
Assessor's Block Numbers Shown in Elipses (123)

REVISION	DATE	TECH
2013–0025862	05/14/2013	RLW