N1/2 SEC.25, T.18S., R.24E., M.D.B.&M.

Tax Area Codes 089–03
006–000
006–102
006–137
006–148

DISCLAIMER

THIS MAP WAS PREPARED FOR LOCAL PROPERTY ASSESSMENT PURPOSES ONLY AND THE PARCELS SHOWN HEREON MAY NOT COMPLY WITH STATE AND LOCAL SUBDIVISION ORDINANCES, AND NO LIABILITY IS ASSUMED FOR THE USE OF THE INFORMATION SHOWN HEREON.

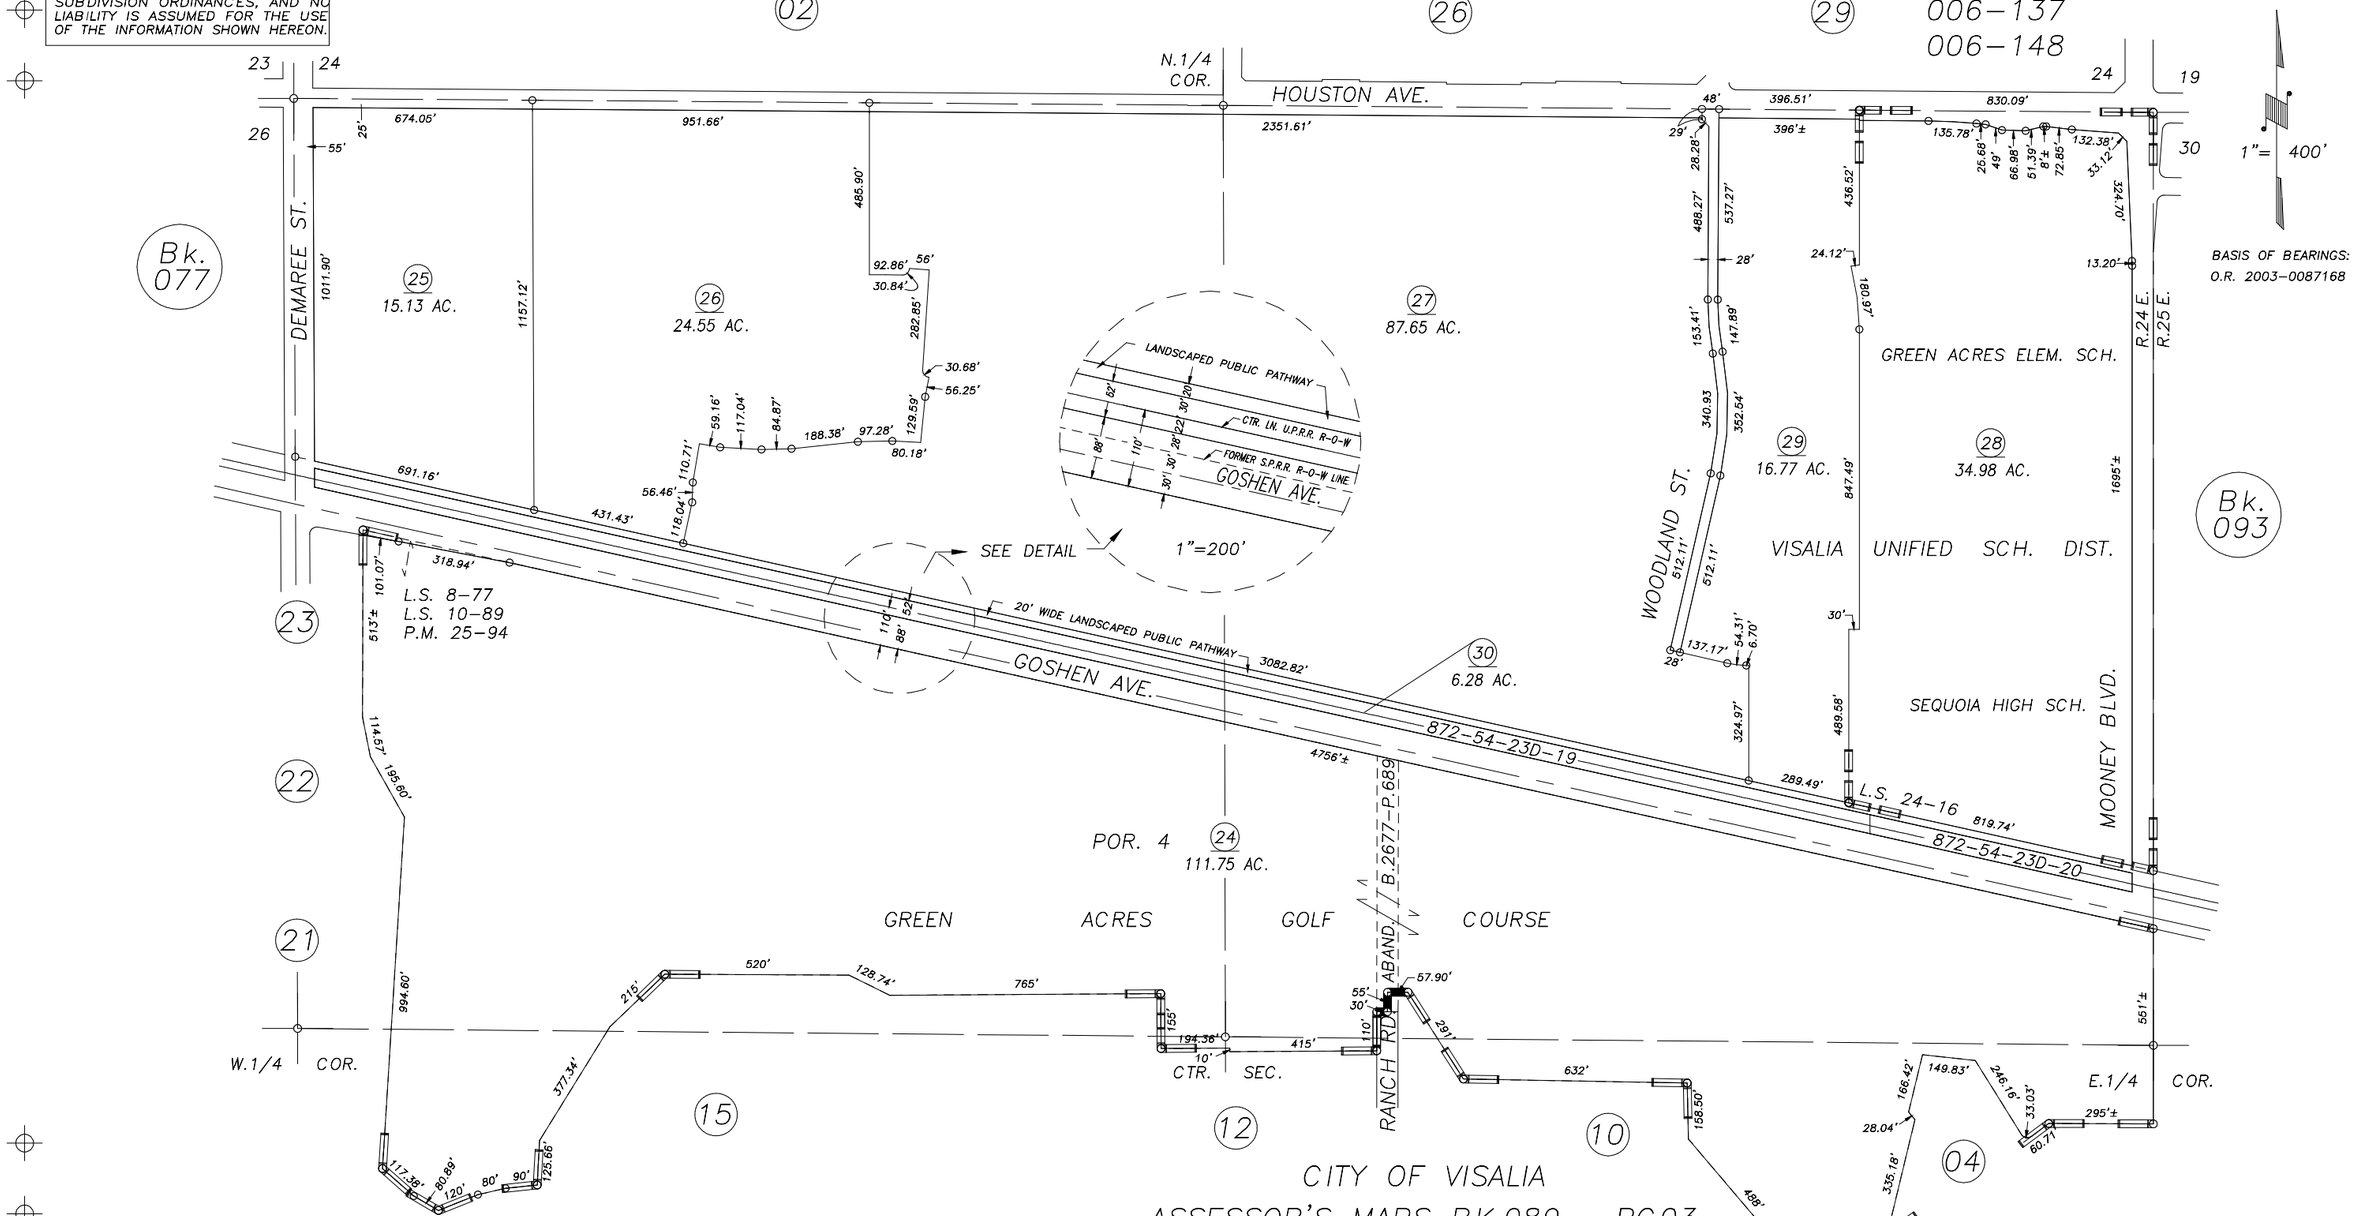

CITY OF VISALIA
ASSESSOR'S MAPS BK.089 , PG.03
COUNTY OF TULARE, CALIFORNIA, U.S.A.

POR. RECORD OF SURVEY, L.S. 8–77
POR. RECORD OF SURVEY, L.S. 10–89
POR. PARCEL MAP NO. 2493, P.M. 25–94
POR. RECORD OF SURVEY, L.S. 20–17 (SEC.25, ETC.)
RECORD OF SURVEY, L.S. 24–16

NOTE: Assessor's Parcel Numbers Shown in Circles (1)
Assessor's Block Numbers Shown in Elipses (123)

REVISION	DATE	TECH
2003–0111275	06/07/2004	KMS