DISCLAIMER

THIS MAP WAS PREPARED FOR LOCAL PROPERTY ASSESSMENT PURPOSES ONLY. THE PARCELS SHOWN HEREON MAY NOT COMPLY WITH STATE AND LOCAL SUBDIVISION ORDINANCES. NO LIABILITY IS ASSUMED FOR THE USE OF THE INFORMATION HEREON.

REVISED: 11/21/2013
REASON: 2007-005341I
CAD TECH: RLW

POR. S ½ SEC. 25, T.18S., R.24E., & POR. SW ¼ SEC. 30, T.18S., R.25E., M.D.B.&M.

TAX CODE AREA
006-002
006-044

089-06

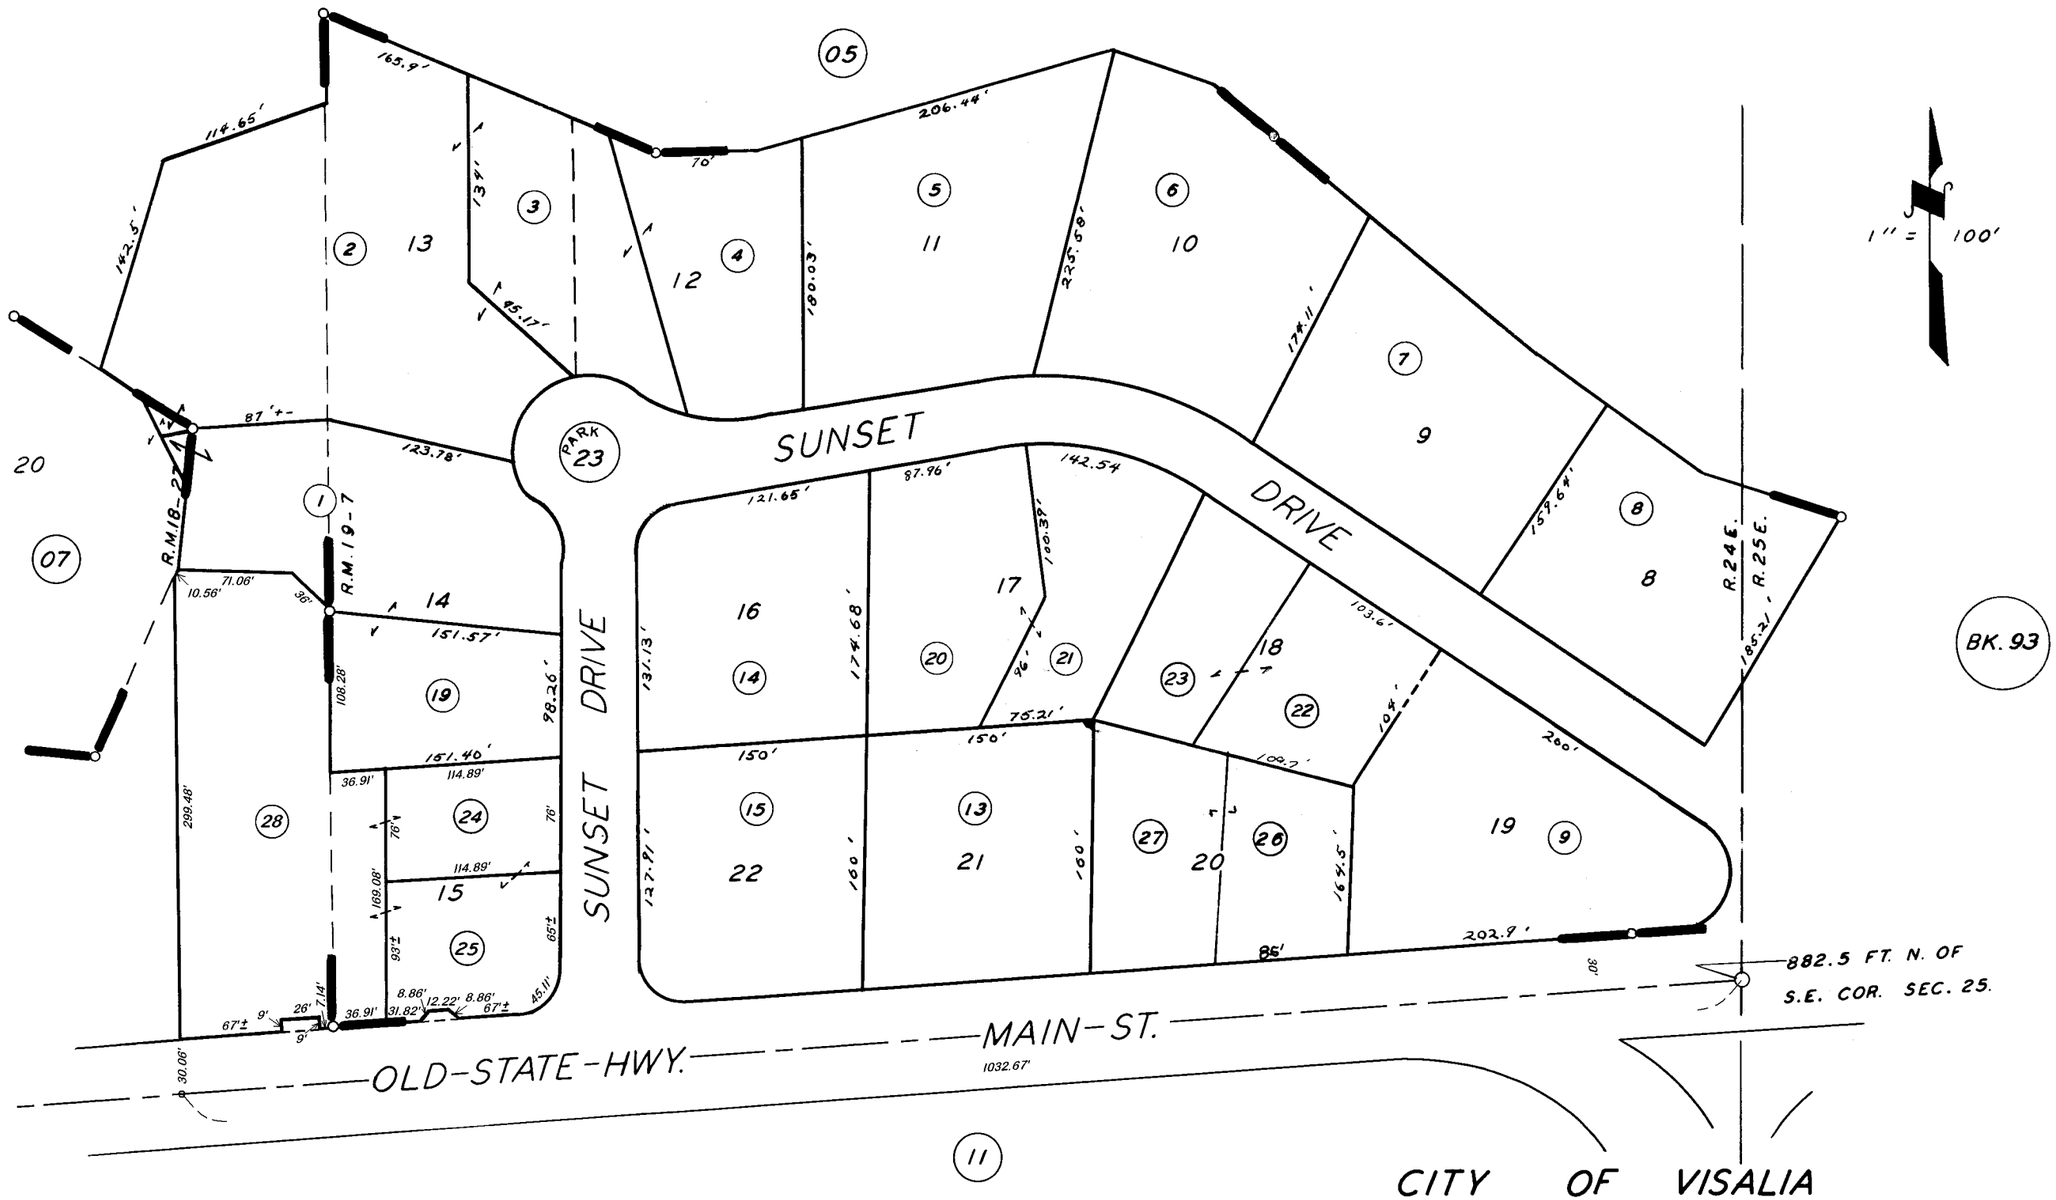

POR. GREEN ACRES NO. 2, R.M. 18-27.
POR. GREEN ACRES NO 4, R.M. 19-7.

CITY OF VISALIA
ASSESSOR'S MAPS BK. **89**, PG. **06**.
COUNTY OF TULARE, CALIF.

NOTE — ASSESSOR'S BLOCK NUMBERS SHOWN IN ELLIPSES
ASSESSOR'S PARCEL NUMBERS SHOWN IN CIRCLES