DISCLAIMER

THIS MAP WAS PREPARED FOR LOCAL PROPERTY ASSESSMENT PURPOSES ONLY AND THE PARCELS SHOWN HEREON MAY NOT COMPLY WITH STATE AND LOCAL SUBDIVISION ORDINANCES, AND NO LIABILITY IS ASSUMED FOR THE USE OF THE INFORMATION SHOWN HEREON.

N1/2 OF SW1/4 OF NE1/4 SEC.24, T.18S., R.24E., M.D.B.&M.

Tax Area Codes 089–34
006–215

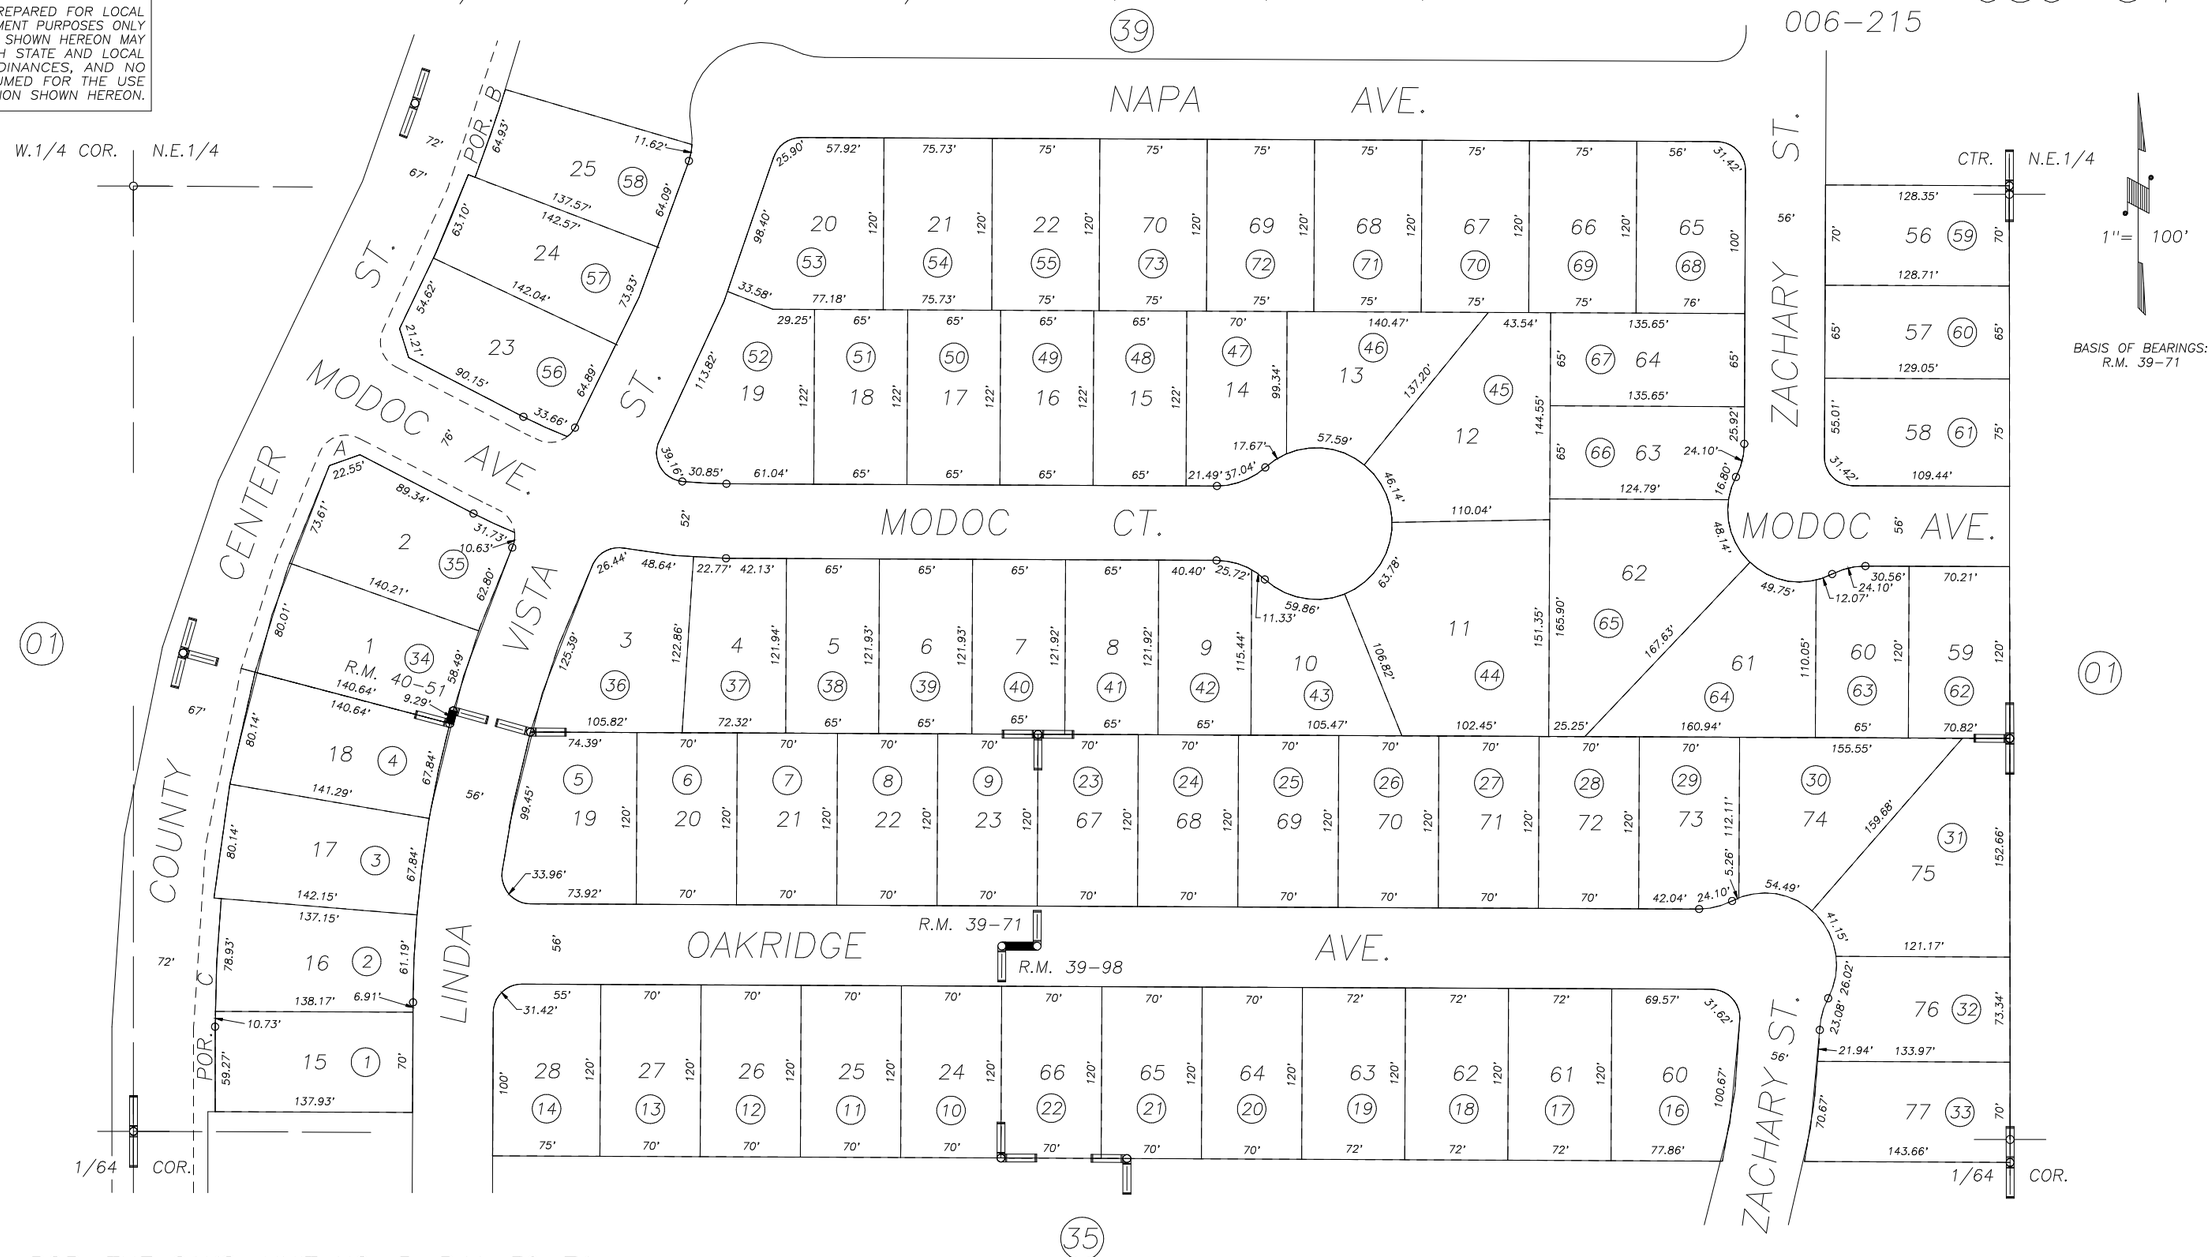

POR. THE OAKS, UNIT NO. 5, R.M. 39–71
POR. THE OAKS, UNIT NO. 6, R.M. 39–98
POR. ASHLEY GROVE, UNIT NO. 7 & 8, R.M. 40–51

CITY OF VISALIA
ASSESSOR'S MAPS BK. 089 , PG. 34
COUNTY OF TULARE, STATE OF CALIFORNIA, U.S.A.

NOTE: Assessor's Parcel Numbers Shown in Circles (1)
Assessor's Block Numbers Shown in Elipses (123)

REVISION	DATE	TECH
2004–0016409	05/26/2004	PHN