POR. E 1/2 SEC. 19, T.18S., R.25E., M.D.B.&M.

TAX CODE AREA
6-000
6-137

90-06

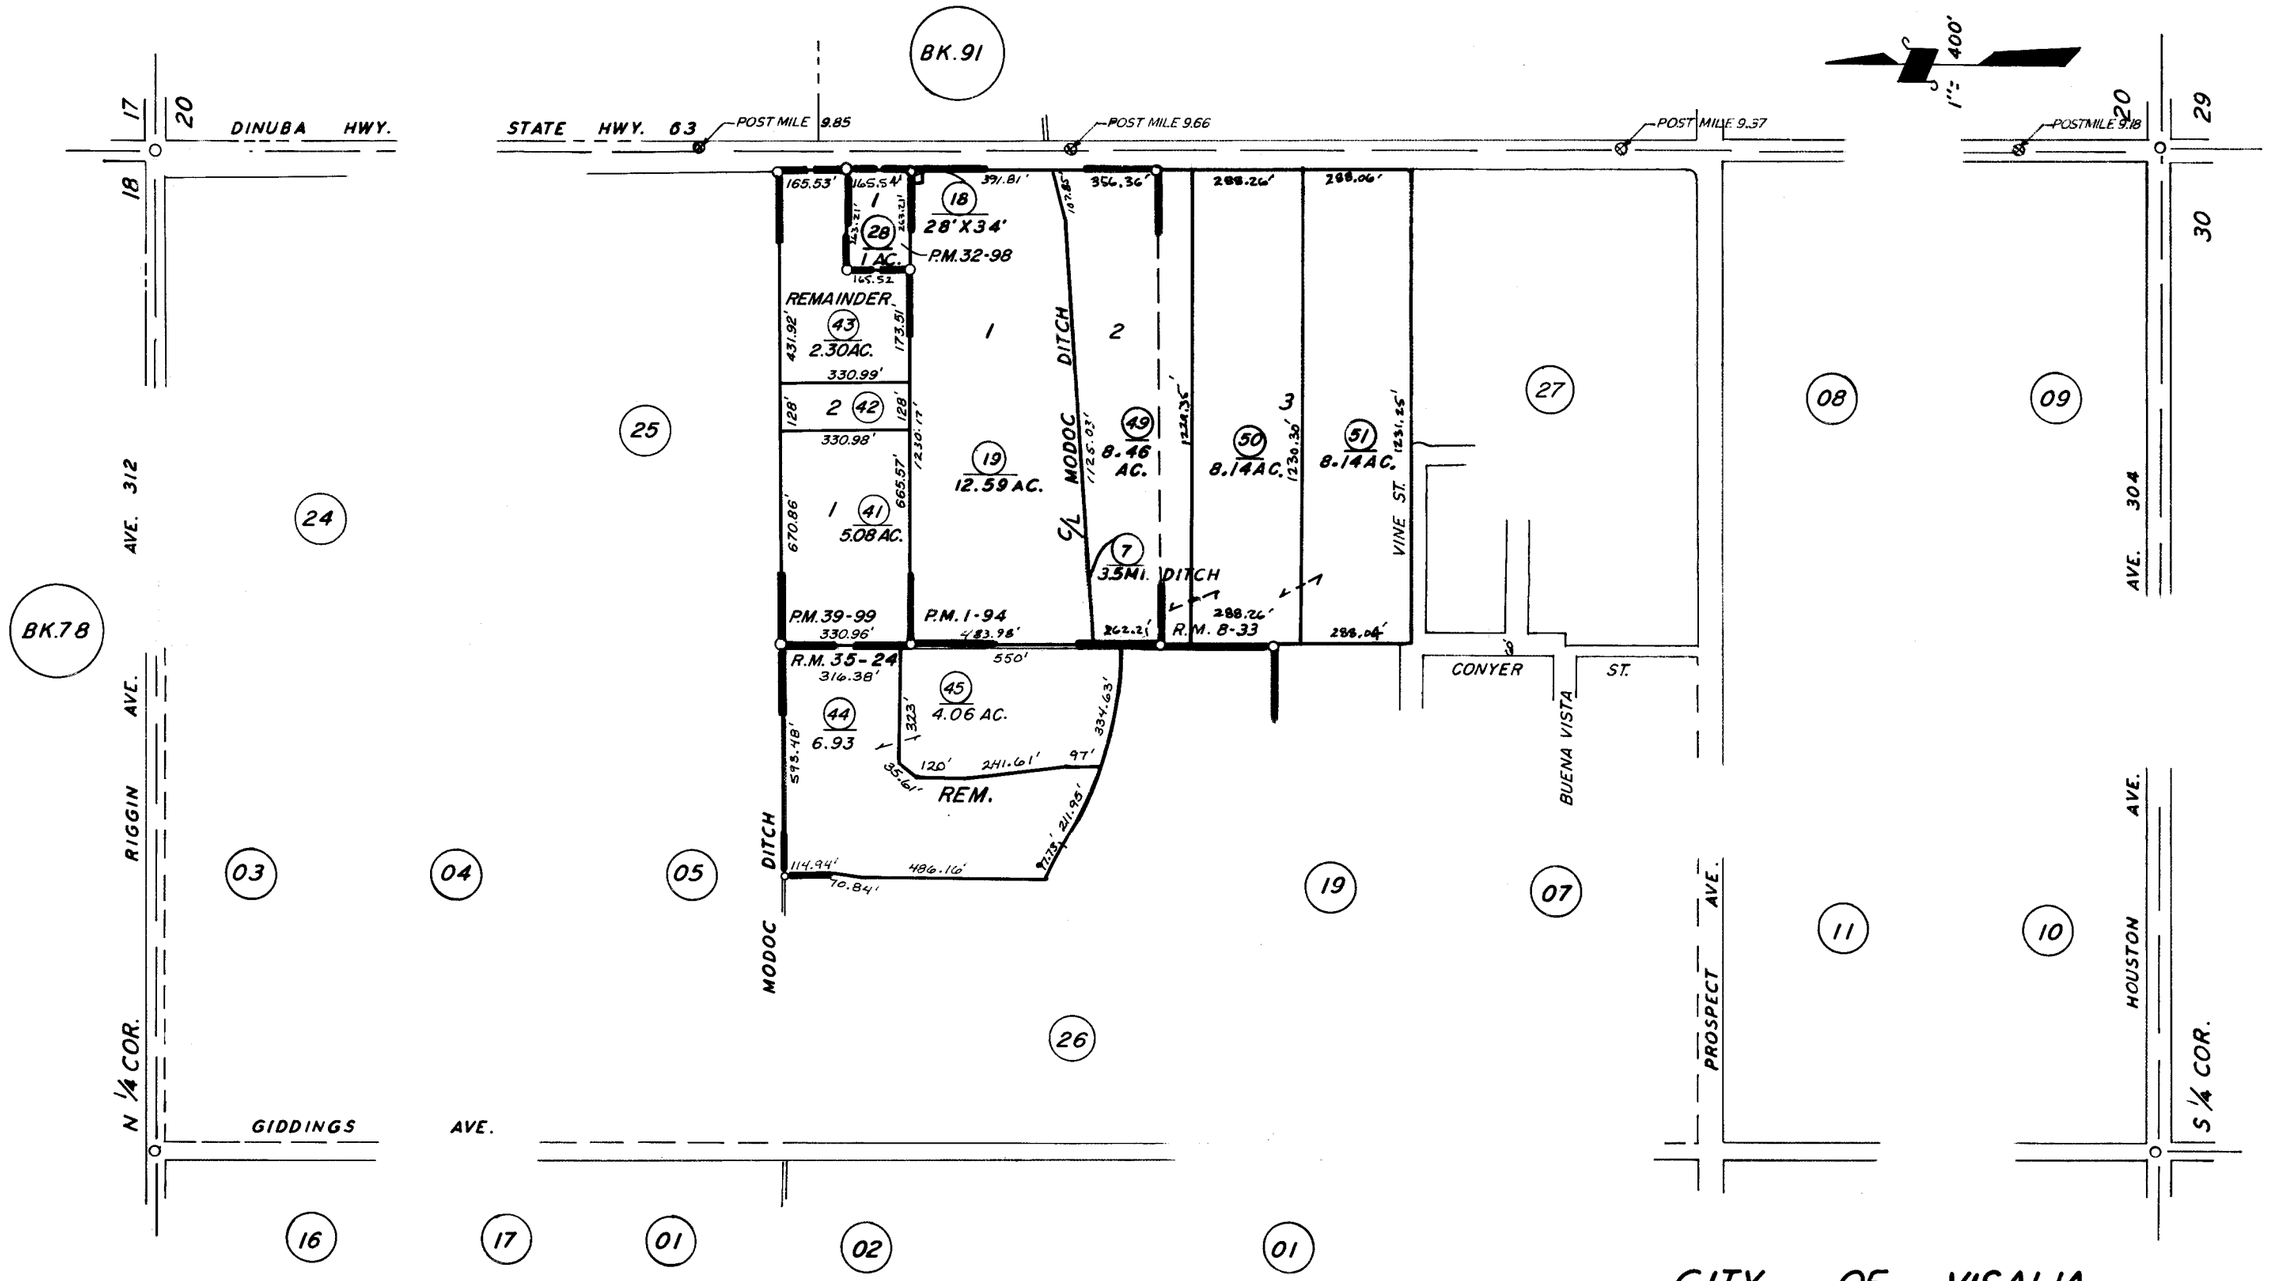

POR. ENCINA COL. R.M. 8-33
PARCEL MAP 94 P.M. 1-94
PARCEL MAP 3895 P.M. 39-99
POR. GIDDINGS HEIGHTS UNIT NO. 4 R.M. 35-24
PARCEL MAP 3197 P.M. 32-98

CITY OF VISALIA
ASSESSOR'S MAPS BK. 90. PG. 06
COUNTY OF TULARE, CALIF.

NOTE—ASSESSOR'S BLOCK NUMBERS SHOWN IN ELIPSES
ASSESSOR'S PARCEL NUMBERS SHOWN IN CIRCLES