DISCLAIMER

THIS MAP WAS PREPARED FOR LOCAL PROPERTY ASSESSMENT PURPOSES ONLY. THE PARCELS SHOWN HEREON MAY NOT COMPLY WITH STATE AND LOCAL SUBDIVISION ORDINANCES. NO LIABILITY IS ASSUMED FOR THE USE OF THE INFORMATION HEREON.

REVISED: 06/24/2011
REASON: 2009-0078317
CAD TECH: LLB

N1/2 OF NW1/4 OF SW1/4 SEC. 19, T.18S., R.25E., M.D.B. & M.

TAX CODE AREA **090-21**
006-000
006-001

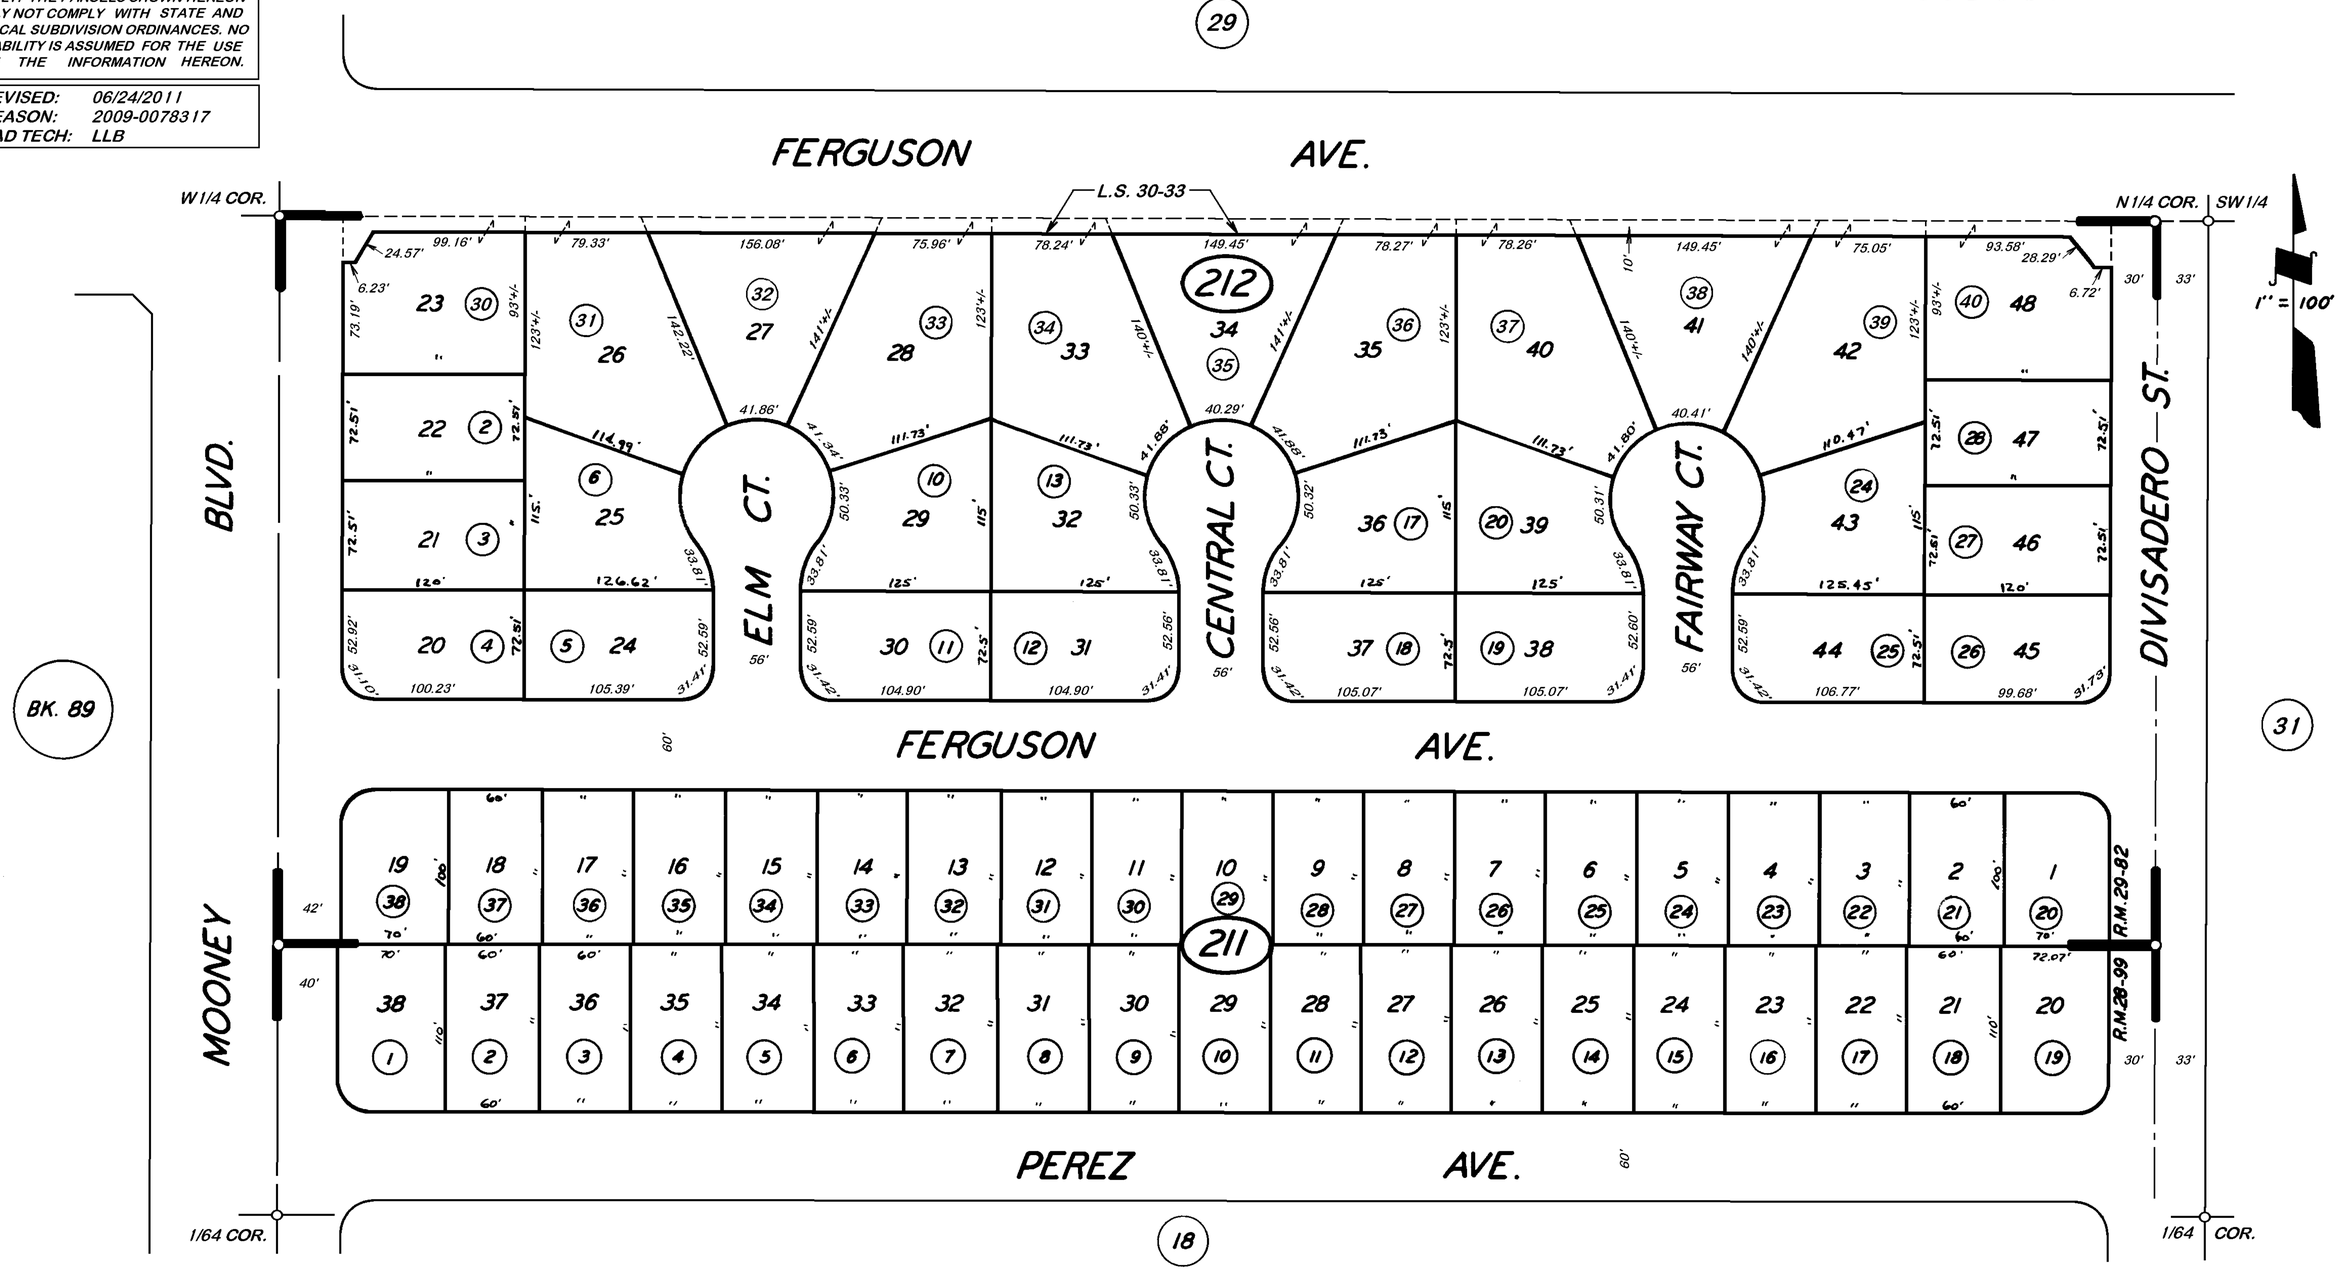

POR. MOONEY PROSPECT GARDENS UNIT NO. 4, R.M. 28-99
MOONEY PROSPECT GARDENS UNIT NO. 5, R.M. 29-82
RECORD OF SURVEY, L.S. 30-33

NOTE—ASSESSOR'S BLOCK NUMBERS SHOWN IN ELIPSES
ASSESSOR'S PARCEL NUMBERS SHOWN IN CIRCLES

CITY OF VISALIA
ASSESSOR'S MAPS BK. 090, PG. 21
COUNTY OF TULARE, CALIF.