S1/2 OF NE1/4 OF SE1/4 SEC.19, T.18S., R.25E., M.D.B.&M.

Tax Area Codes 090–27
006–137

DISCLAIMER

THIS MAP WAS PREPARED FOR LOCAL PROPERTY ASSESSMENT PURPOSES ONLY AND THE PARCELS SHOWN HEREON MAY NOT COMPLY WITH STATE AND LOCAL SUBDIVISION ORDINANCES, AND NO LIABILITY IS ASSUMED FOR THE USE OF THE INFORMATION SHOWN HEREON.

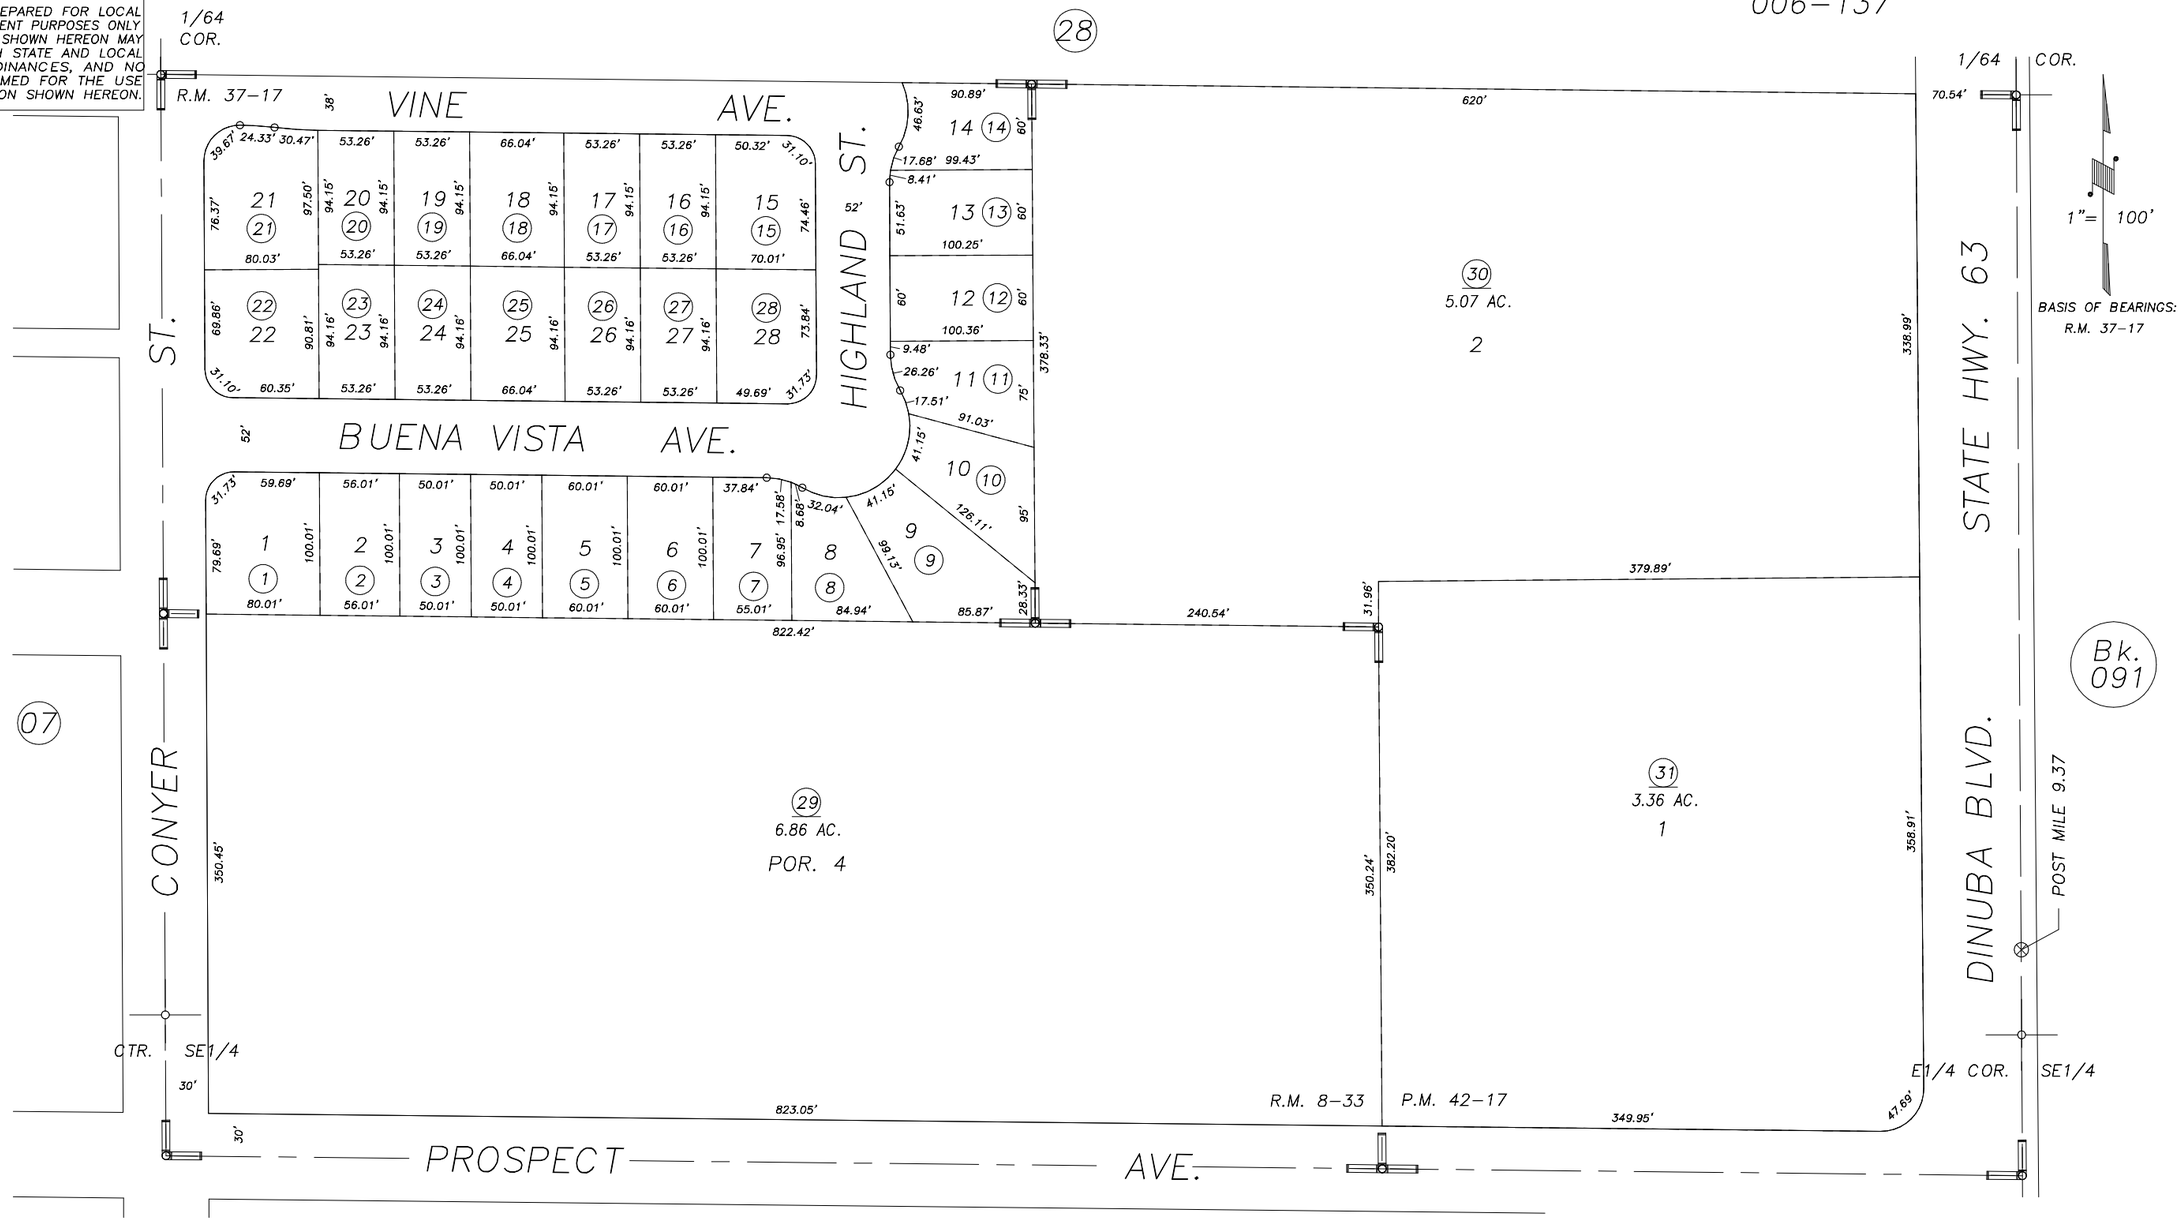

POR. ENCINA COLONY, R.M. 8–33
PARCEL MAP 4113, P.M. 42–17
CONYER ESTATES, R.M. 37–17

CITY OF VISALIA
ASSESSOR'S MAPS BK.090 , PG.27
COUNTY OF TULARE, CALIFORNIA, U.S.A.

NOTE: Assessor's Parcel Numbers Shown in Circles (1)
Assessor's Block Numbers Shown in Elipses (123)

REVISION	DATE	TECH
2002–0091869	03/02/2004	PHN