W½ OF NE¼ SEC. 20, T. 18 S., R. 25 E., M.D.B.& M.

TAX CODE AREA
6-030
6-031
6-033
6-034
6-036

91 - 04

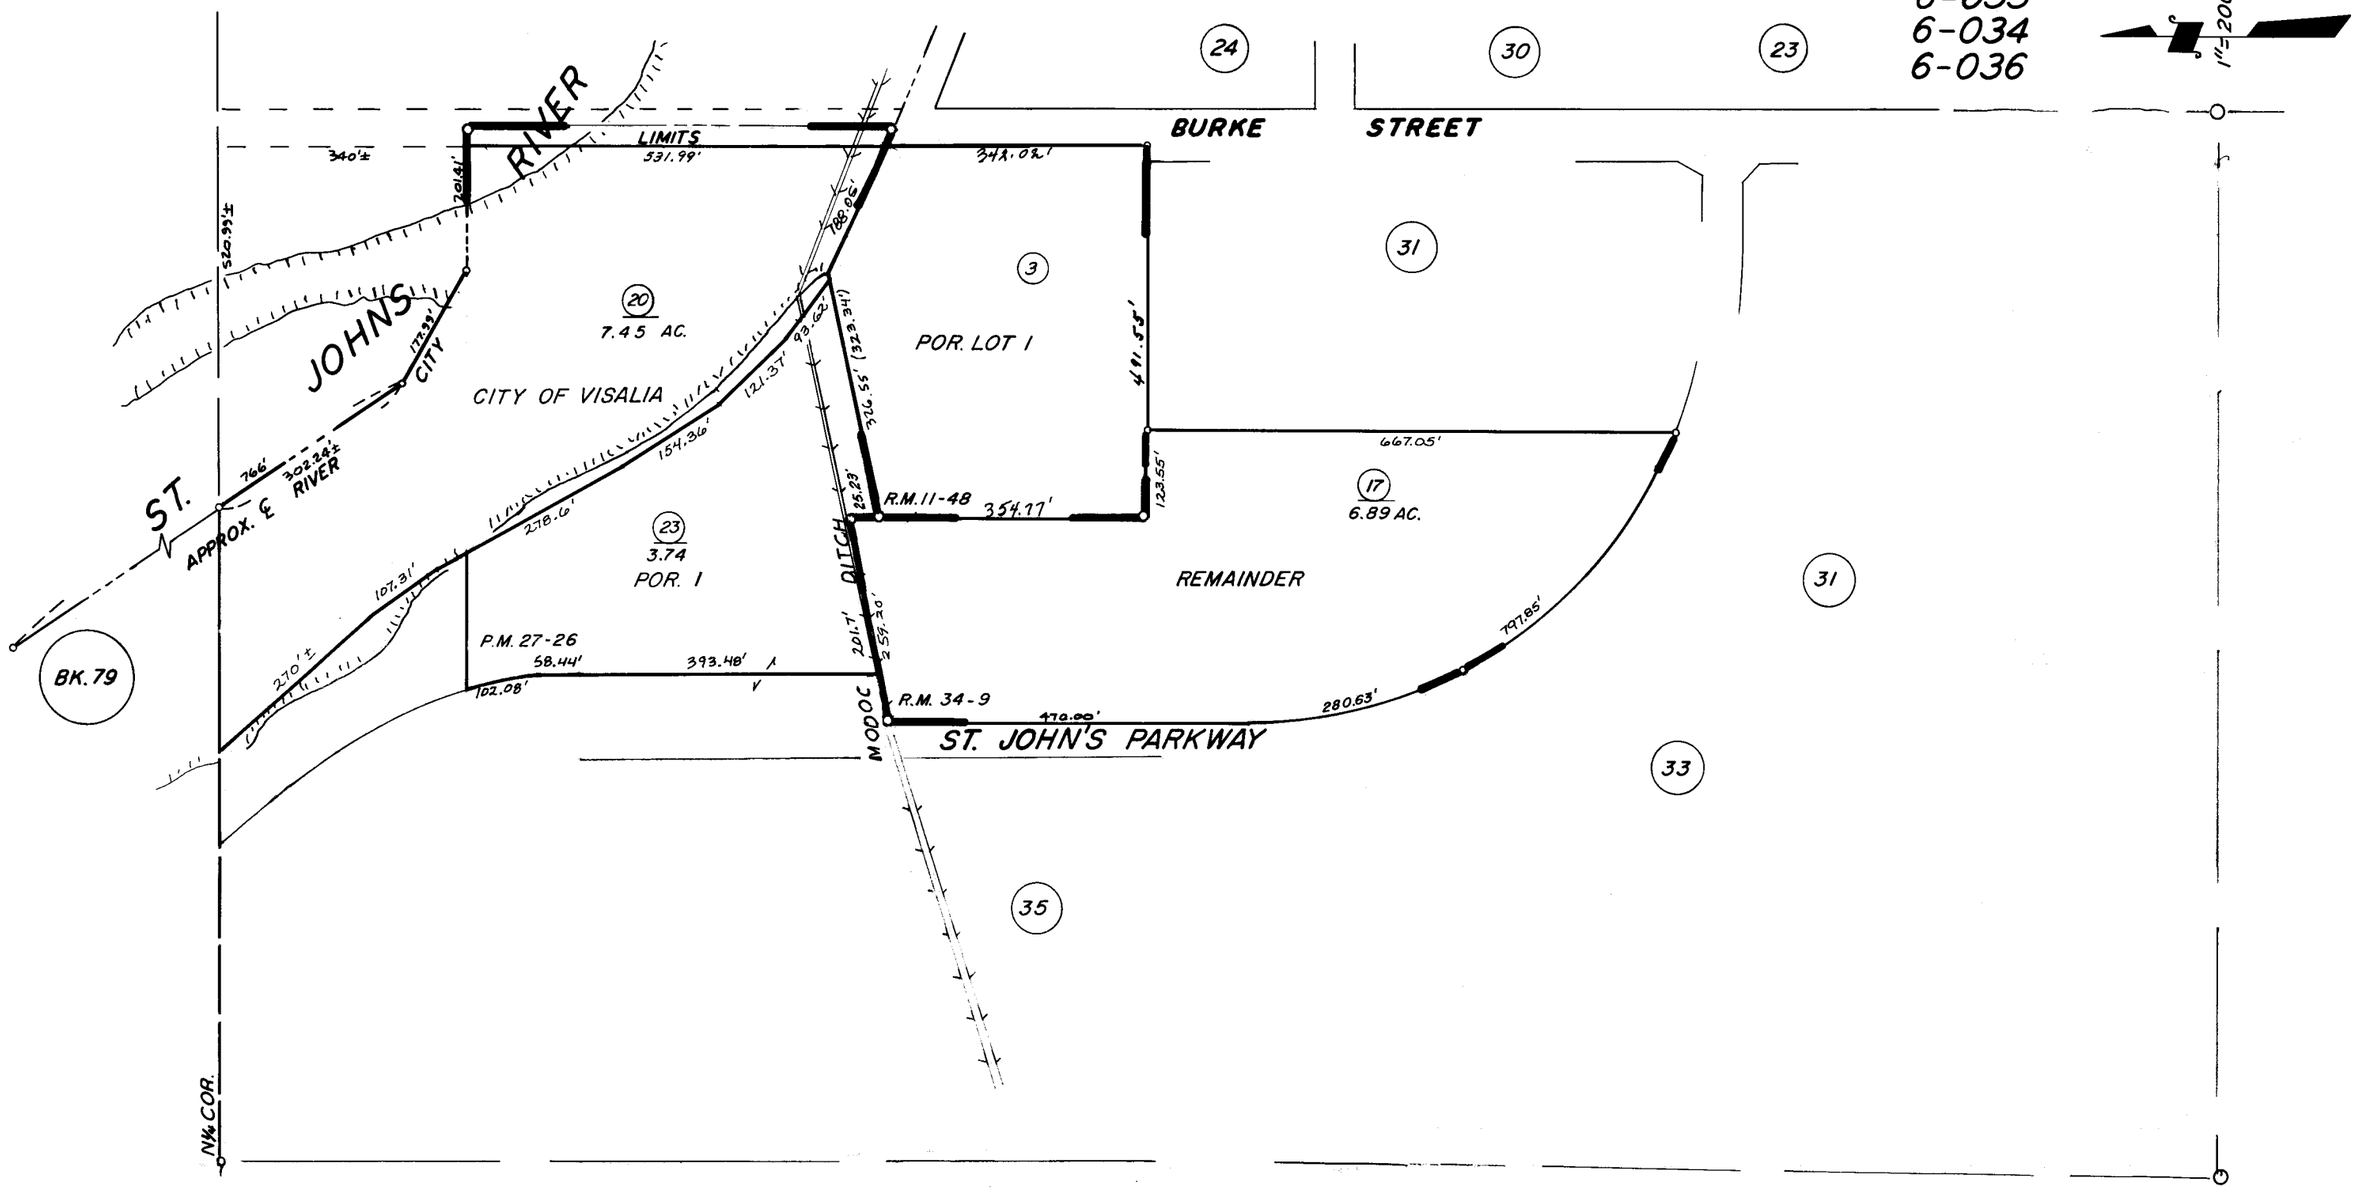

REF: LIC. SUR. 13-12

01 27 20 03

POR. PRATT SUB. R.M. 11-48
RIVERVIEW PARK UNIT NO. 2 R.M. 34-9
RECORD OF SURVEY L.S. 19-1 (SEC. 20)

PARCEL MAP 2625 P.M. 27-26

CITY OF VISALIA
ASSESSOR'S MAPS BK. 91, PG. 04
COUNTY OF TULARE, CALIF.

NOTE — ASSESSOR'S BLOCK NUMBERS SHOWN IN ELLIPSES
ASSESSOR'S PARCEL NUMBERS SHOWN IN CIRCLES