DISCLAIMER

THIS MAP WAS PREPARED FOR LOCAL PROPERTY ASSESSMENT PURPOSES ONLY AND THE PARCELS SHOWN HEREON MAY NOT COMPLY WITH STATE AND LOCAL SUBDIVISION ORDINANCES, AND NO LIABILITY IS ASSUMED FOR THE USE OF THE INFORMATION SHOWN HEREON.

POR. N 1/2 OF SW 1/4 SECTION 20, T.18S., R.25E., M.D.B. & M.

Tax Area Code 6-018 6-137

91-18

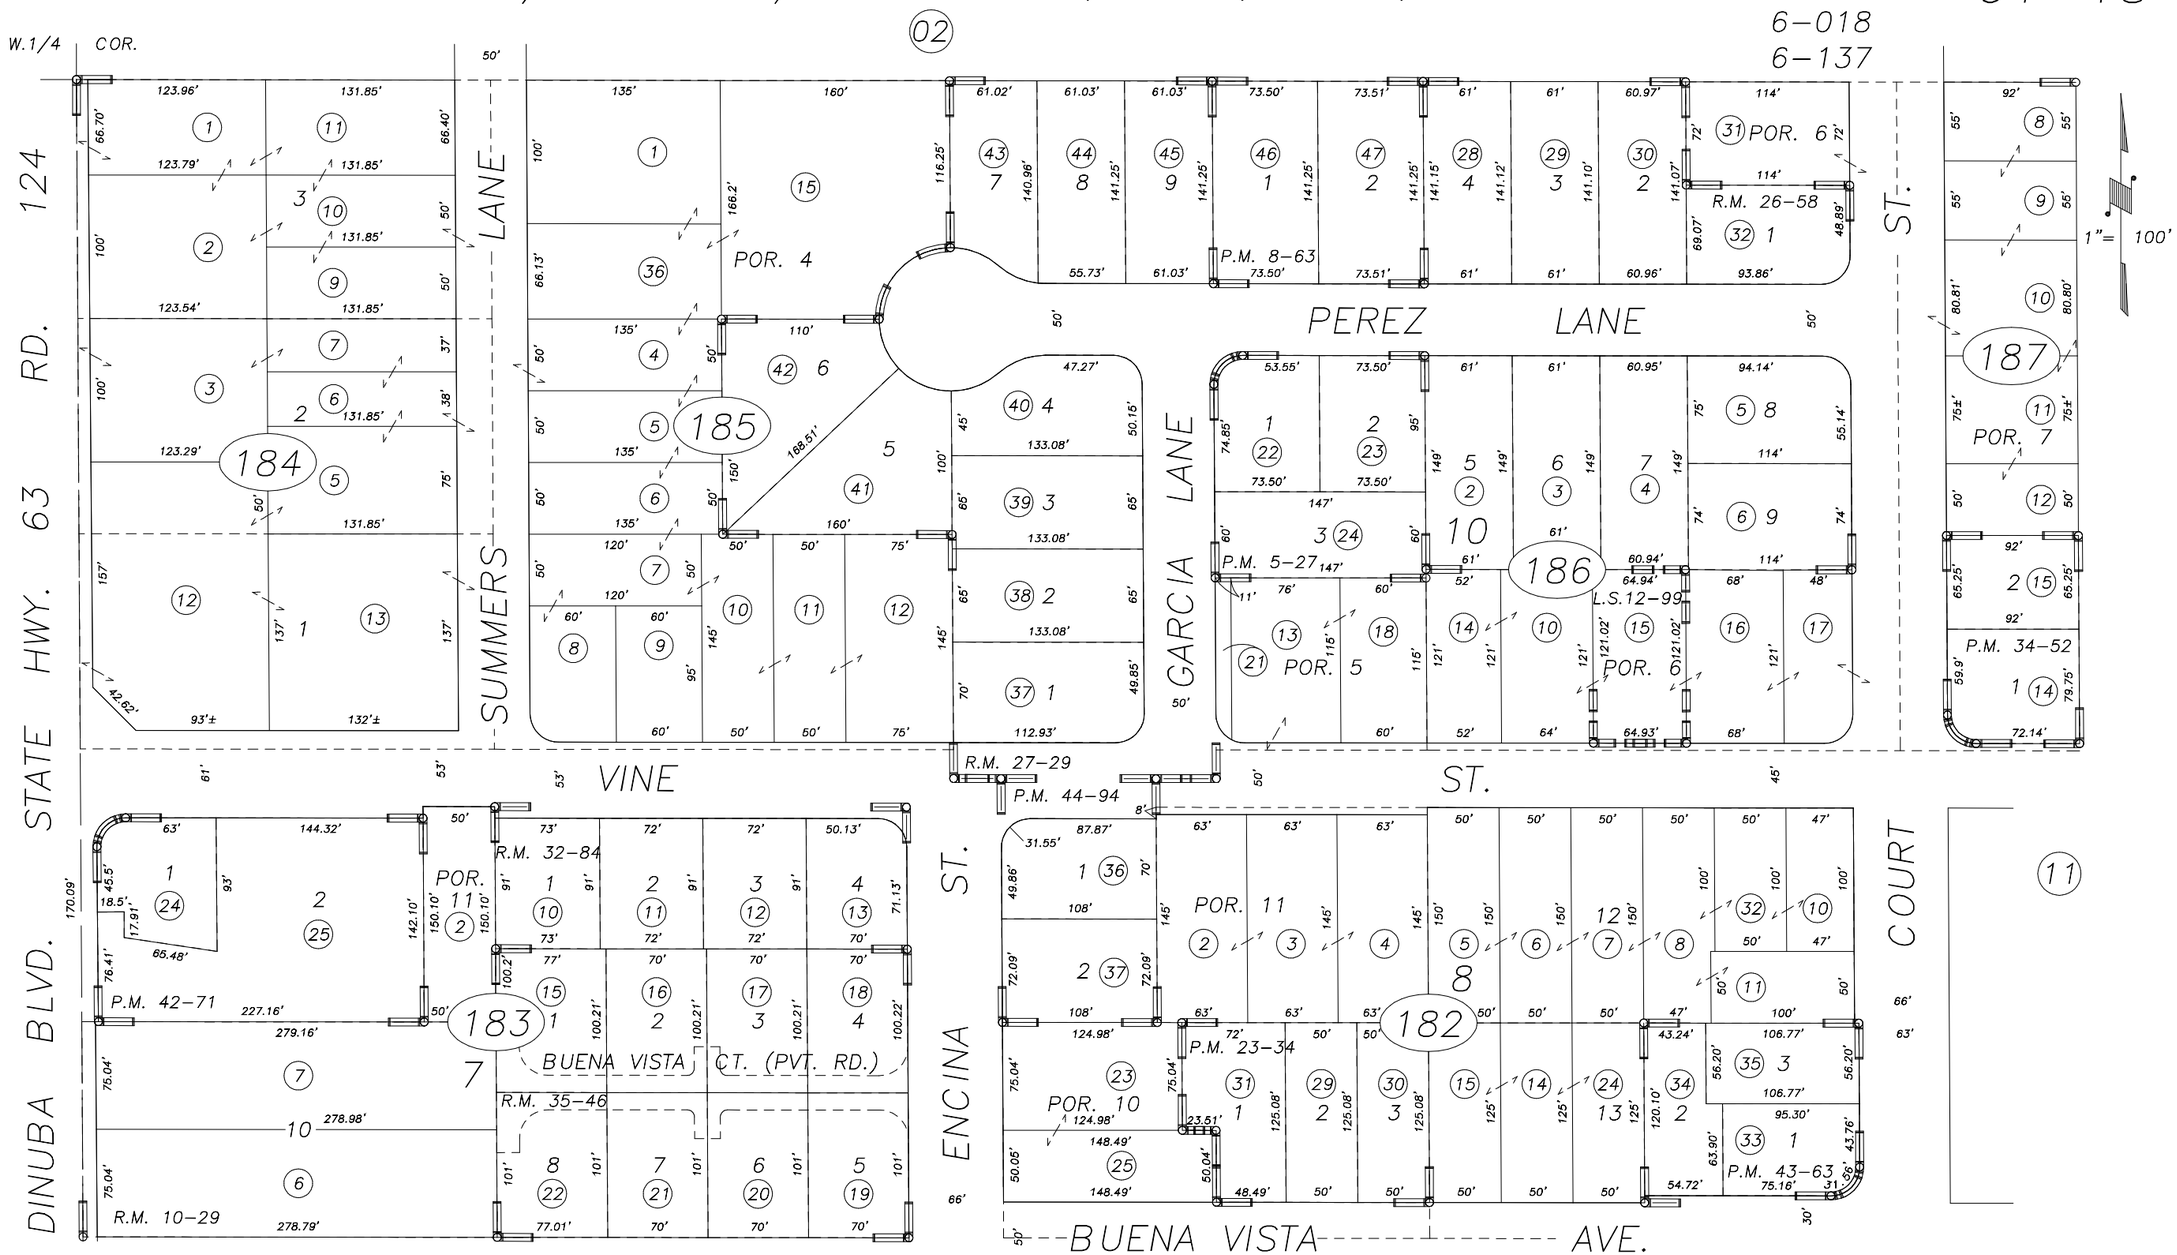

POR. JOHNSON TRACT, R.M. 10-29
ROWLETT SUB., R.M. 26-58
GARCIA SUB., R.M. 27-29
PARCEL MAP 427, P.M. 5-27
PARCEL MAP 763, P.M. 8-63
RECORD OF SURVEY, L.S. 12-99
PARCEL MAP 2233, P.M. 23-34

ENCINA ESTATES PHASE 1, R.M. 32-84
PARCEL MAP 3350, P.M. 34-52
REDWOOD PARK, R.M. 35-46
PARCEL MAP 4167, P.M. 42-71
PARCEL MAP 4259, P.M. 43-63
PARCEL MAP 4389, P.M. 44-94

CITY OF VISALIA
ASSESSOR'S MAPS BK.091 , PG.18
COUNTY OF TULARE, CALIFORNIA, U.S.A.

NOTE: Assessor's Parcel Numbers Shown in Circles (1)
Assessor's Block Numbers Shown in Elipses (123)

REVISION	DATE	TECH
2011-0069229	4/02/2012	JLC