DISCLAIMER

THIS MAP WAS PREPARED FOR LOCAL PROPERTY ASSESSMENT PURPOSES ONLY AND THE PARCELS SHOWN HEREON MAY NOT COMPLY WITH STATE AND LOCAL SUBDIVISION ORDINANCES, AND NO LIABILITY IS ASSUMED FOR THE USE OF THE INFORMATION SHOWN HEREON.

N1/2 OF SW1/4 OF NE1/4 SEC.20, T.18S., R.25E., M.D.B.&M.

Tax Area Codes 091–33
006–030

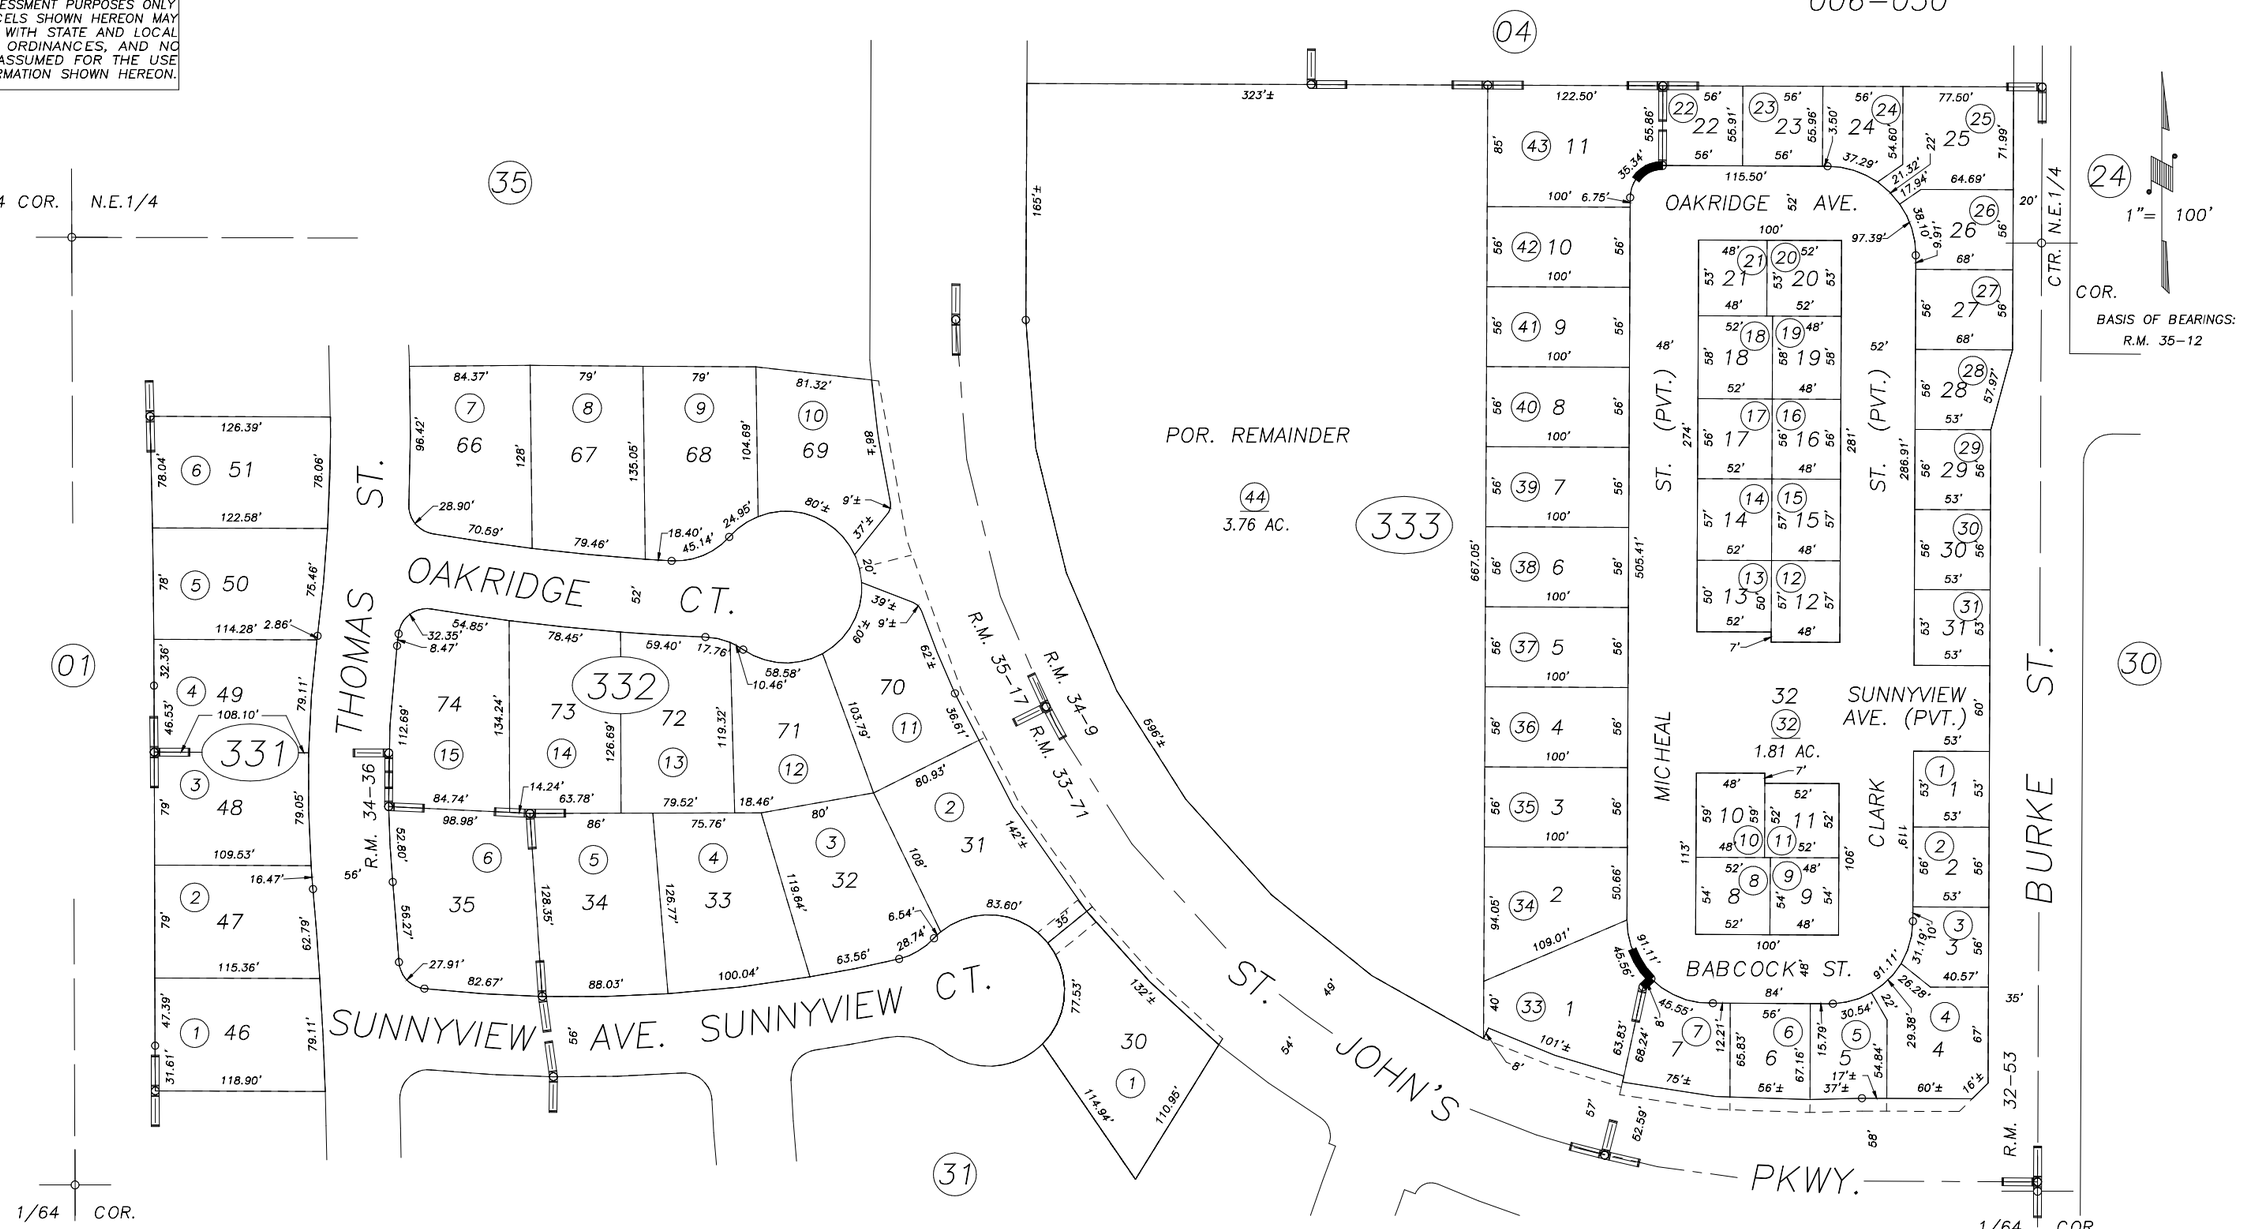

RIVERVIEW PARK UNIT NO.1, R.M. 32–53
POR. ISLAND OAKS SUB., UNIT NO.1, R.M. 33–71
POR. RIVERVIEW PARK UNIT NO.2, R.M. 34–9
POR. ISLAND OAKS SUB., UNIT NO.2, R.M. 34–36
POR. ISLAND OAKS SUB., UNIT NO.3, R.M. 35–17

CITY OF VISALIA
ASSESSOR'S MAPS BK.091 , PG.33
COUNTY OF TULARE, CALIFORNIA, U.S.A.

NOTE: Assessor's Parcel Numbers Shown in Circles (1)
Assessor's Block Numbers Shown in Elipses (123)

CAD CONVERSION	05/02/2003	PHN
REVISION	DATE	TECH