DISCLAIMER

THIS MAP WAS PREPARED FOR LOCAL PROPERTY ASSESSMENT PURPOSES ONLY AND THE PARCELS SHOWN HEREON MAY NOT COMPLY WITH STATE AND LOCAL SUBDIVISION ORDINANCES, AND NO LIABILITY IS ASSUMED FOR THE USE OF THE INFORMATION SHOWN HEREON.

POR. NE 1/4 SECTION 20, T.18S., R.25E., M.D.B. & M.

Tax Area Code 6-030

91-35

1" = 100'

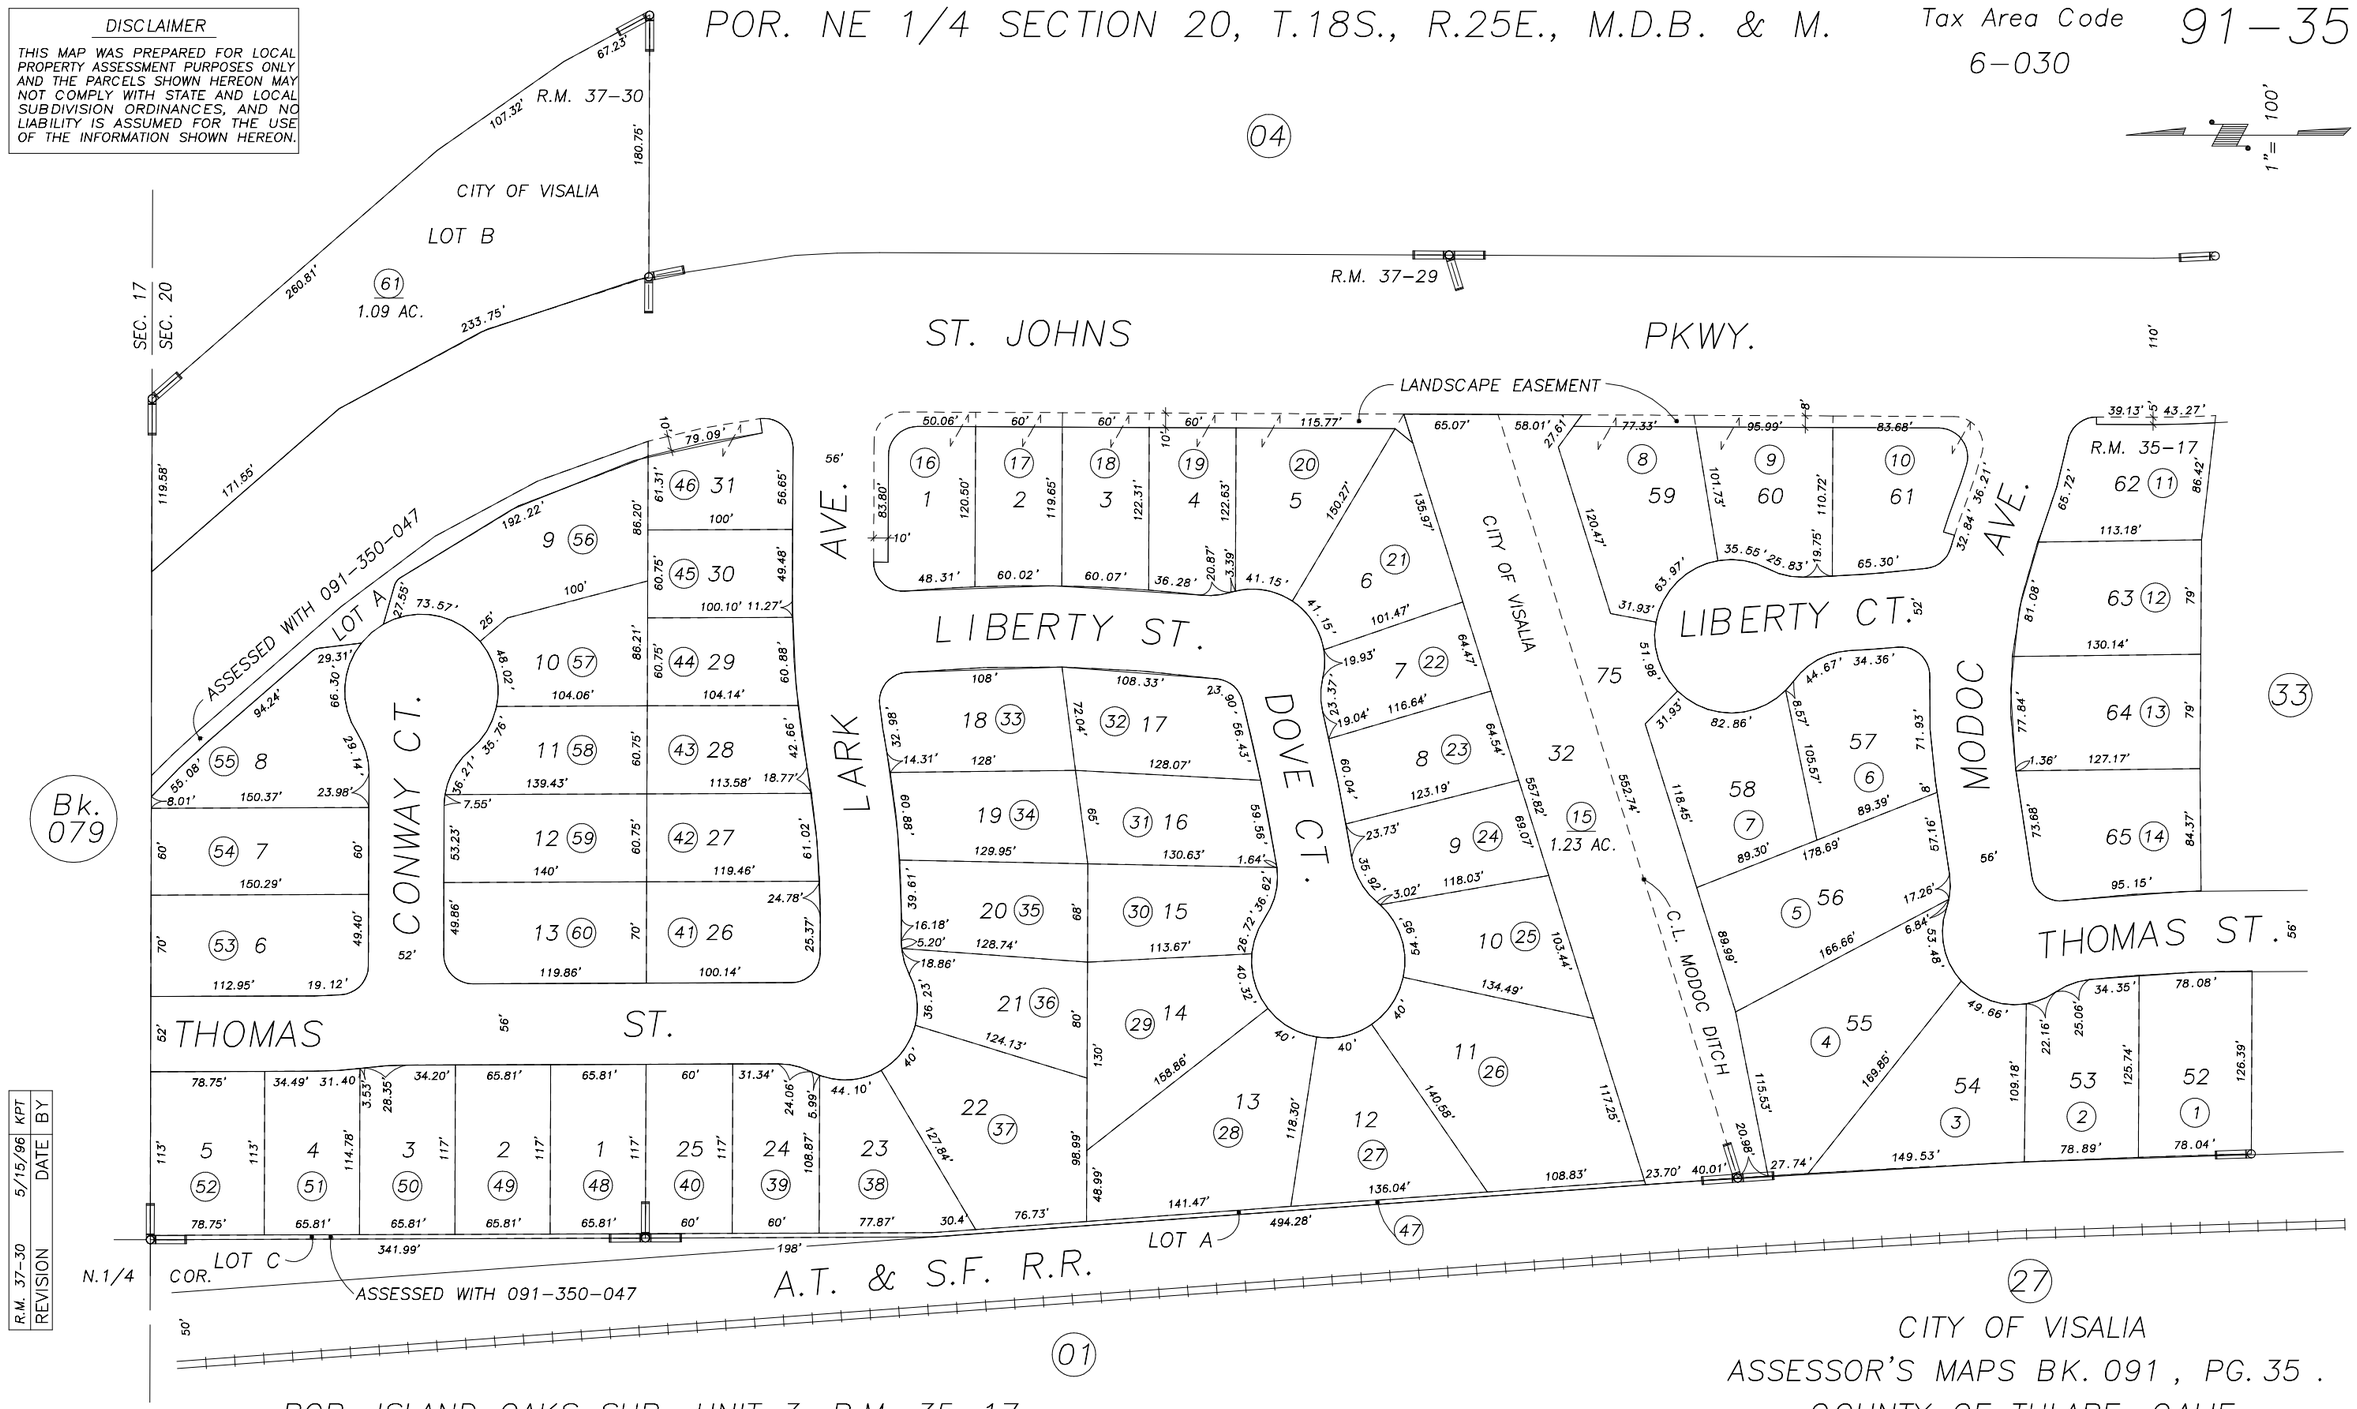

R.M. 37-30	5/15/96	KPT
REVISION	DATE	BY

POR. ISLAND OAKS SUB. UNIT 3, R.M. 35-17
ISLAND OAKS SUB. UNIT 4, R.M. 37-29
ISLAND OAKS SUB. UNIT 5, R.M. 37-30

NOTE: Assessor's Block Numbers Shown in Ellipses
Assessor's Parcel Numbers Shown in Circles

CITY OF VISALIA
ASSESSOR'S MAPS BK. 091, PG. 35.
COUNTY OF TULARE, CALIF.

96/97