N. POR. SE 1/4 OF SE 1/4 SEC. 30, T.18S., R.25E., M.D.B.&M.

TAX CODE AREA 6-218 6-219

93-19

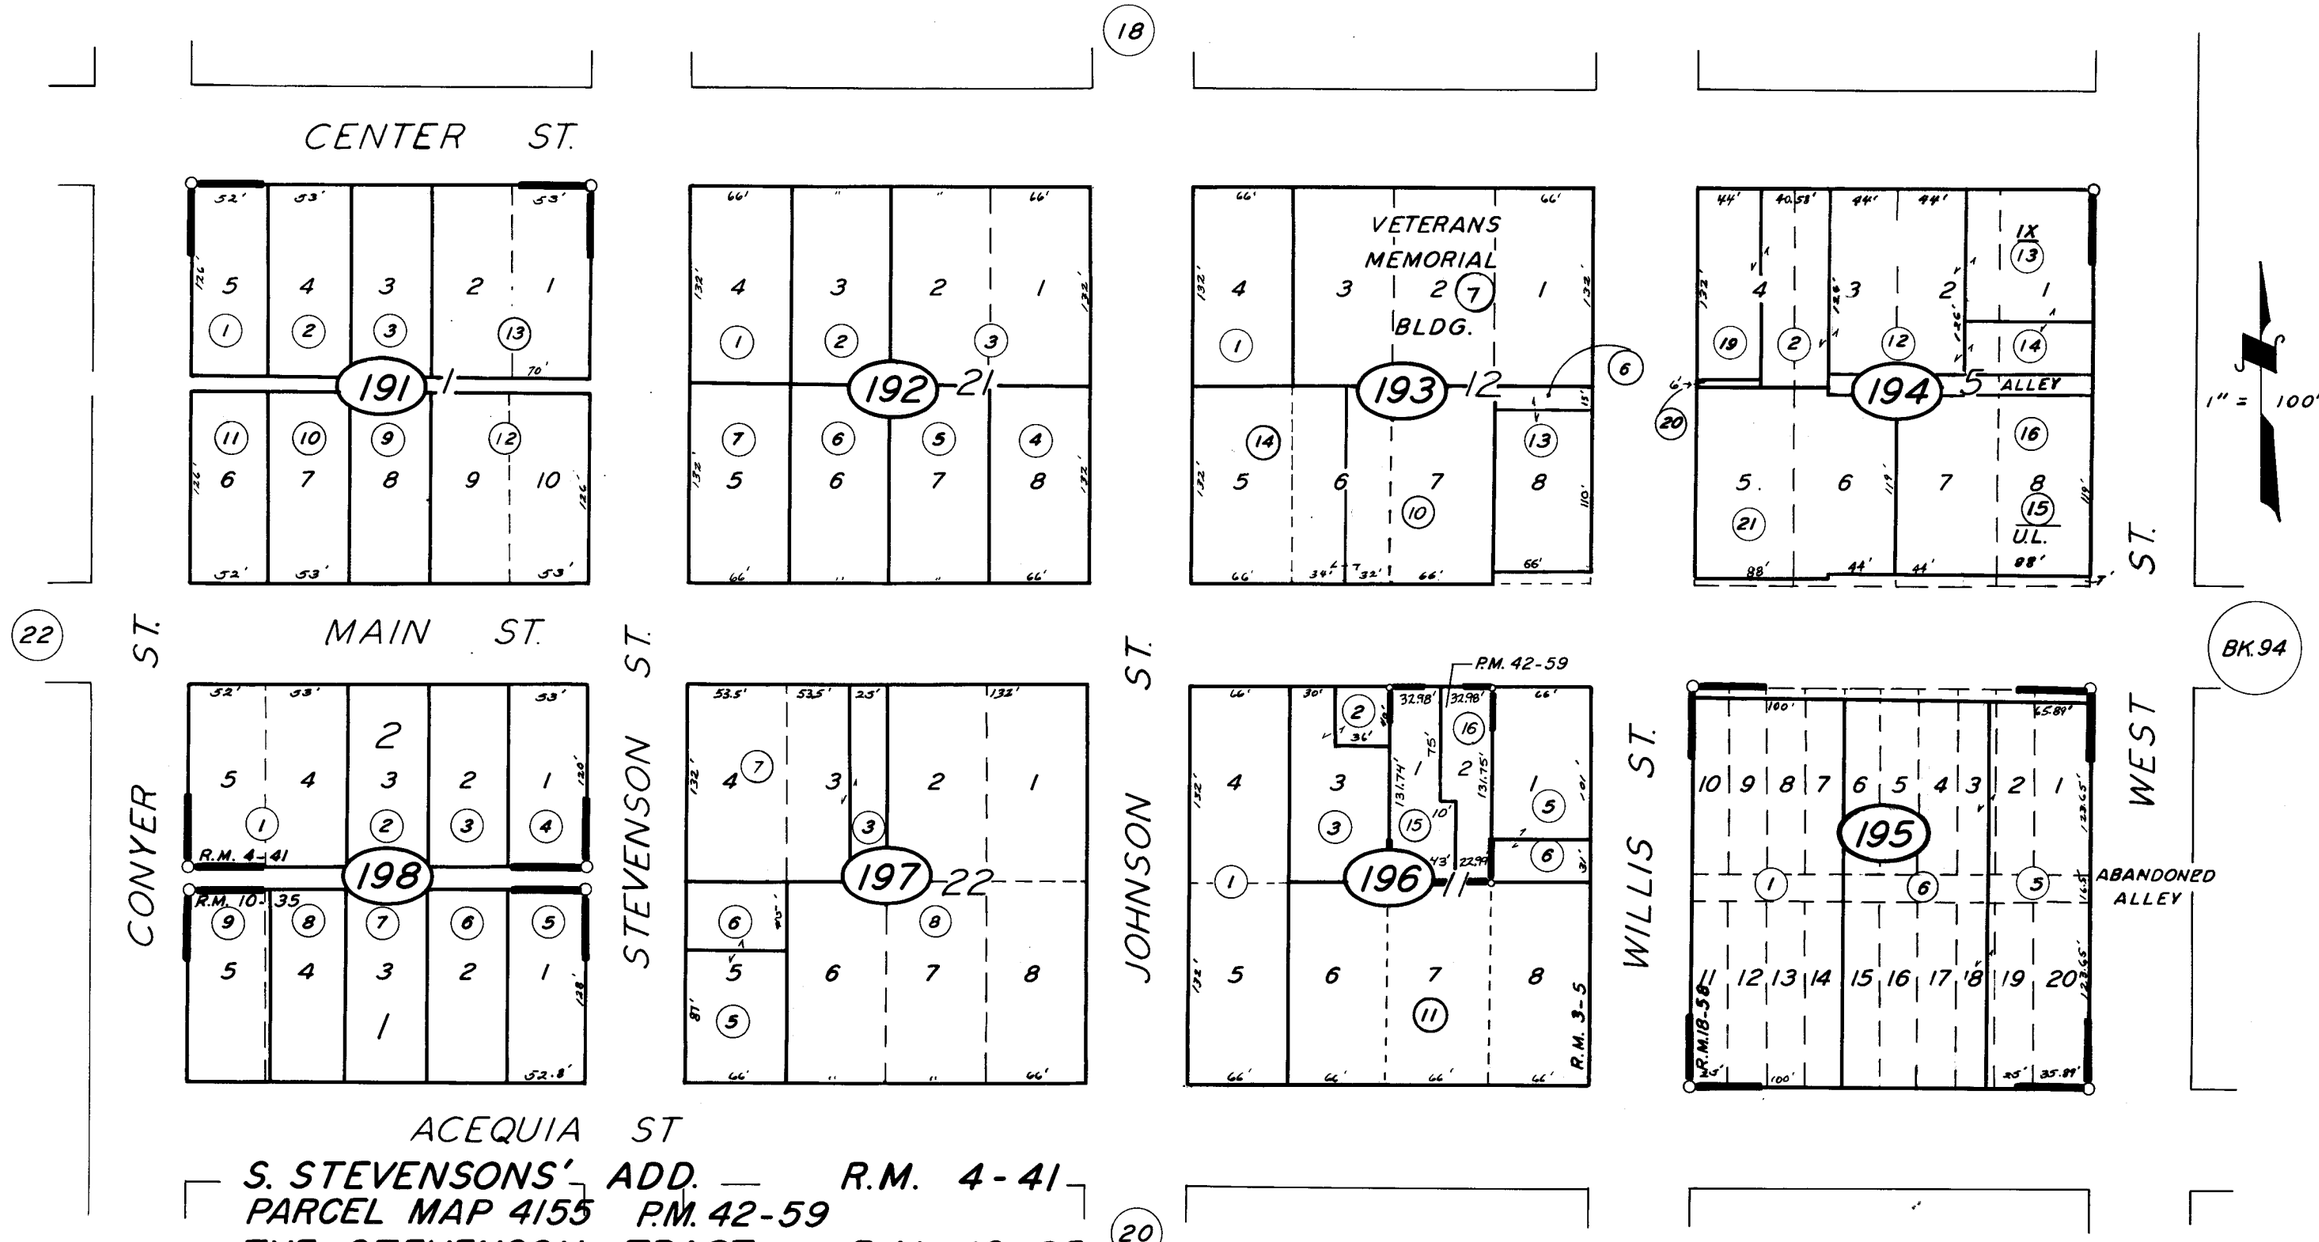

S. STEVENSONS' ADD. — R.M. 4-41
PARCEL MAP 4155 P.M. 42-59
THE STEVENSON TRACT R.M. 10-35

CITY OF VISALIA

2ND RESUB. STEVENSONS' ADD. BLK. 6 R.M. 18-58.

ASSESSOR'S MAPS BK. 93, PG. 19.

COUNTY OF TULARE, CALIF.

STEVENSONS' ADD. R.M. 3-5.

NOTE — ASSESSOR'S BLOCK NUMBERS SHOWN IN ELLIPSES
ASSESSOR'S PARCEL NUMBERS SHOWN IN CIRCLES