N1/2 NE1/4 OF SW1/4 SEC.30, T.18S., R.25E., M.D.B.&M.

Tax Area Codes 093–25
006–000
006–137

DISCLAIMER

THIS MAP WAS PREPARED FOR LOCAL PROPERTY ASSESSMENT PURPOSES ONLY AND THE PARCELS SHOWN HEREON MAY NOT COMPLY WITH STATE AND LOCAL SUBDIVISION ORDINANCES, AND NO LIABILITY IS ASSUMED FOR THE USE OF THE INFORMATION SHOWN HEREON.

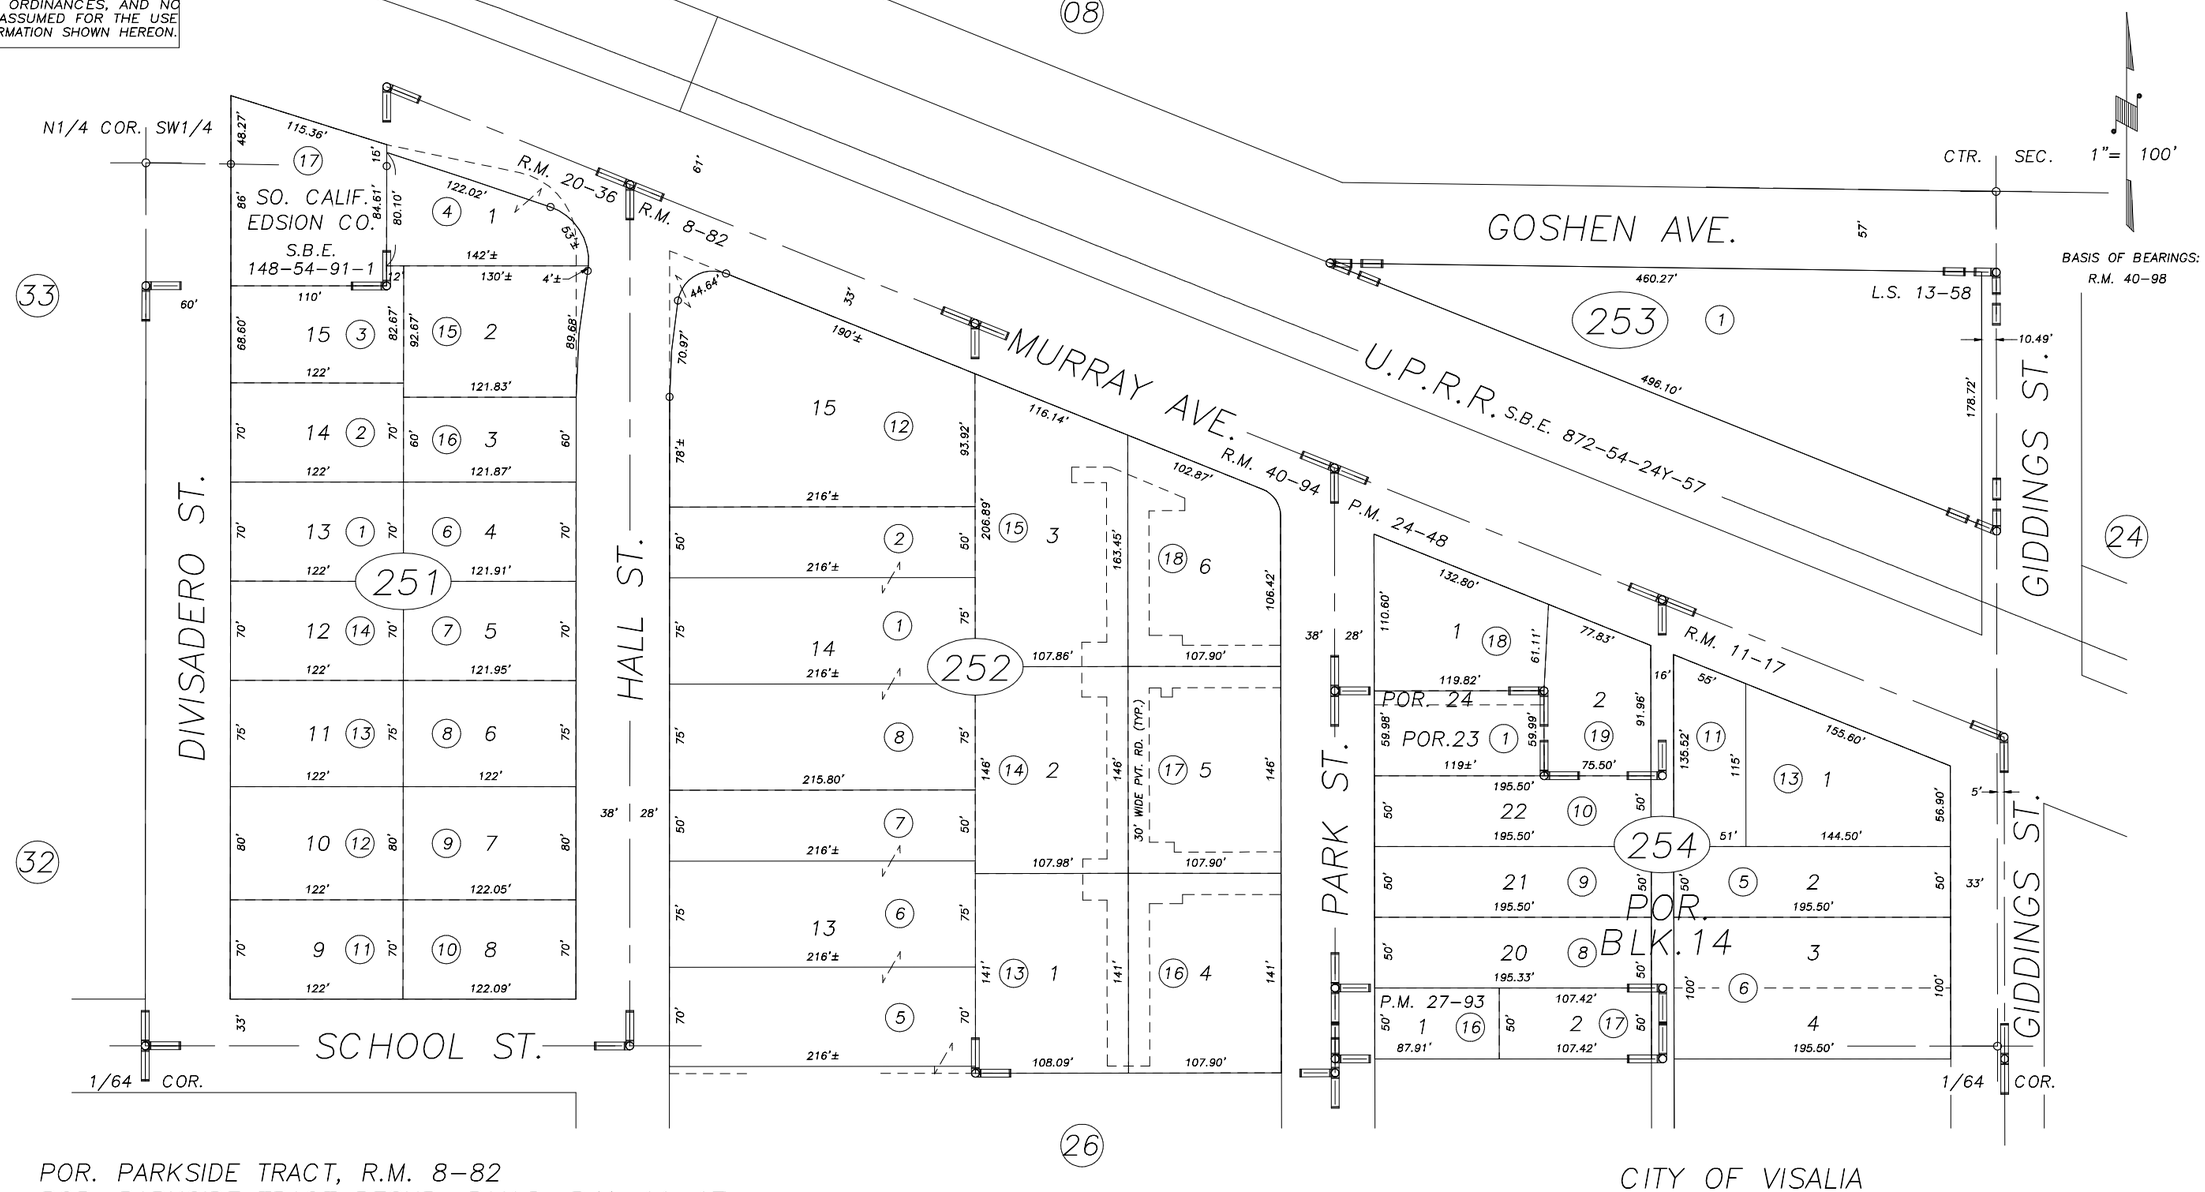

POR. PARKSIDE TRACT, R.M. 8–82
POR. PARKSIDE TRACT RESUB. BLK.D, R.M. 11–17
SUNSET ACRES, R.M. 20–36
PARCEL MAP NO. 2347, P.M. 24–48
PARCEL MAP NO. 2692, P.M. 27–93
RECORD OF SURVEY, L.S. 13–58
PARK AVENUE GARDENS, R.M. 40–96

CITY OF VISALIA
ASSESSOR'S MAPS BK.093 , PG.25
COUNTY OF TULARE, CALIFORNIA, U.S.A.

NOTE: Assessor's Parcel Numbers Shown in Circles (1)
Assessor's Block Numbers Shown in Elipses (123)

REVISION	DATE	TECH
2004–0109378	11/19/2004	SU