DISCLAIMER

THIS MAP WAS PREPARED FOR LOCAL PROPERTY ASSESSMENT PURPOSES ONLY AND THE PARCELS SHOWN HEREON MAY NOT COMPLY WITH STATE AND LOCAL SUBDIVISION ORDINANCES, AND NO LIABILITY IS ASSUMED FOR THE USE OF THE INFORMATION SHOWN HEREON.

POR. OF E 1/2 OF SW 1/4 SECTION 30, T.18S., R.25E., M.D.B. & M.

Tax Area Code 6-137

93-26

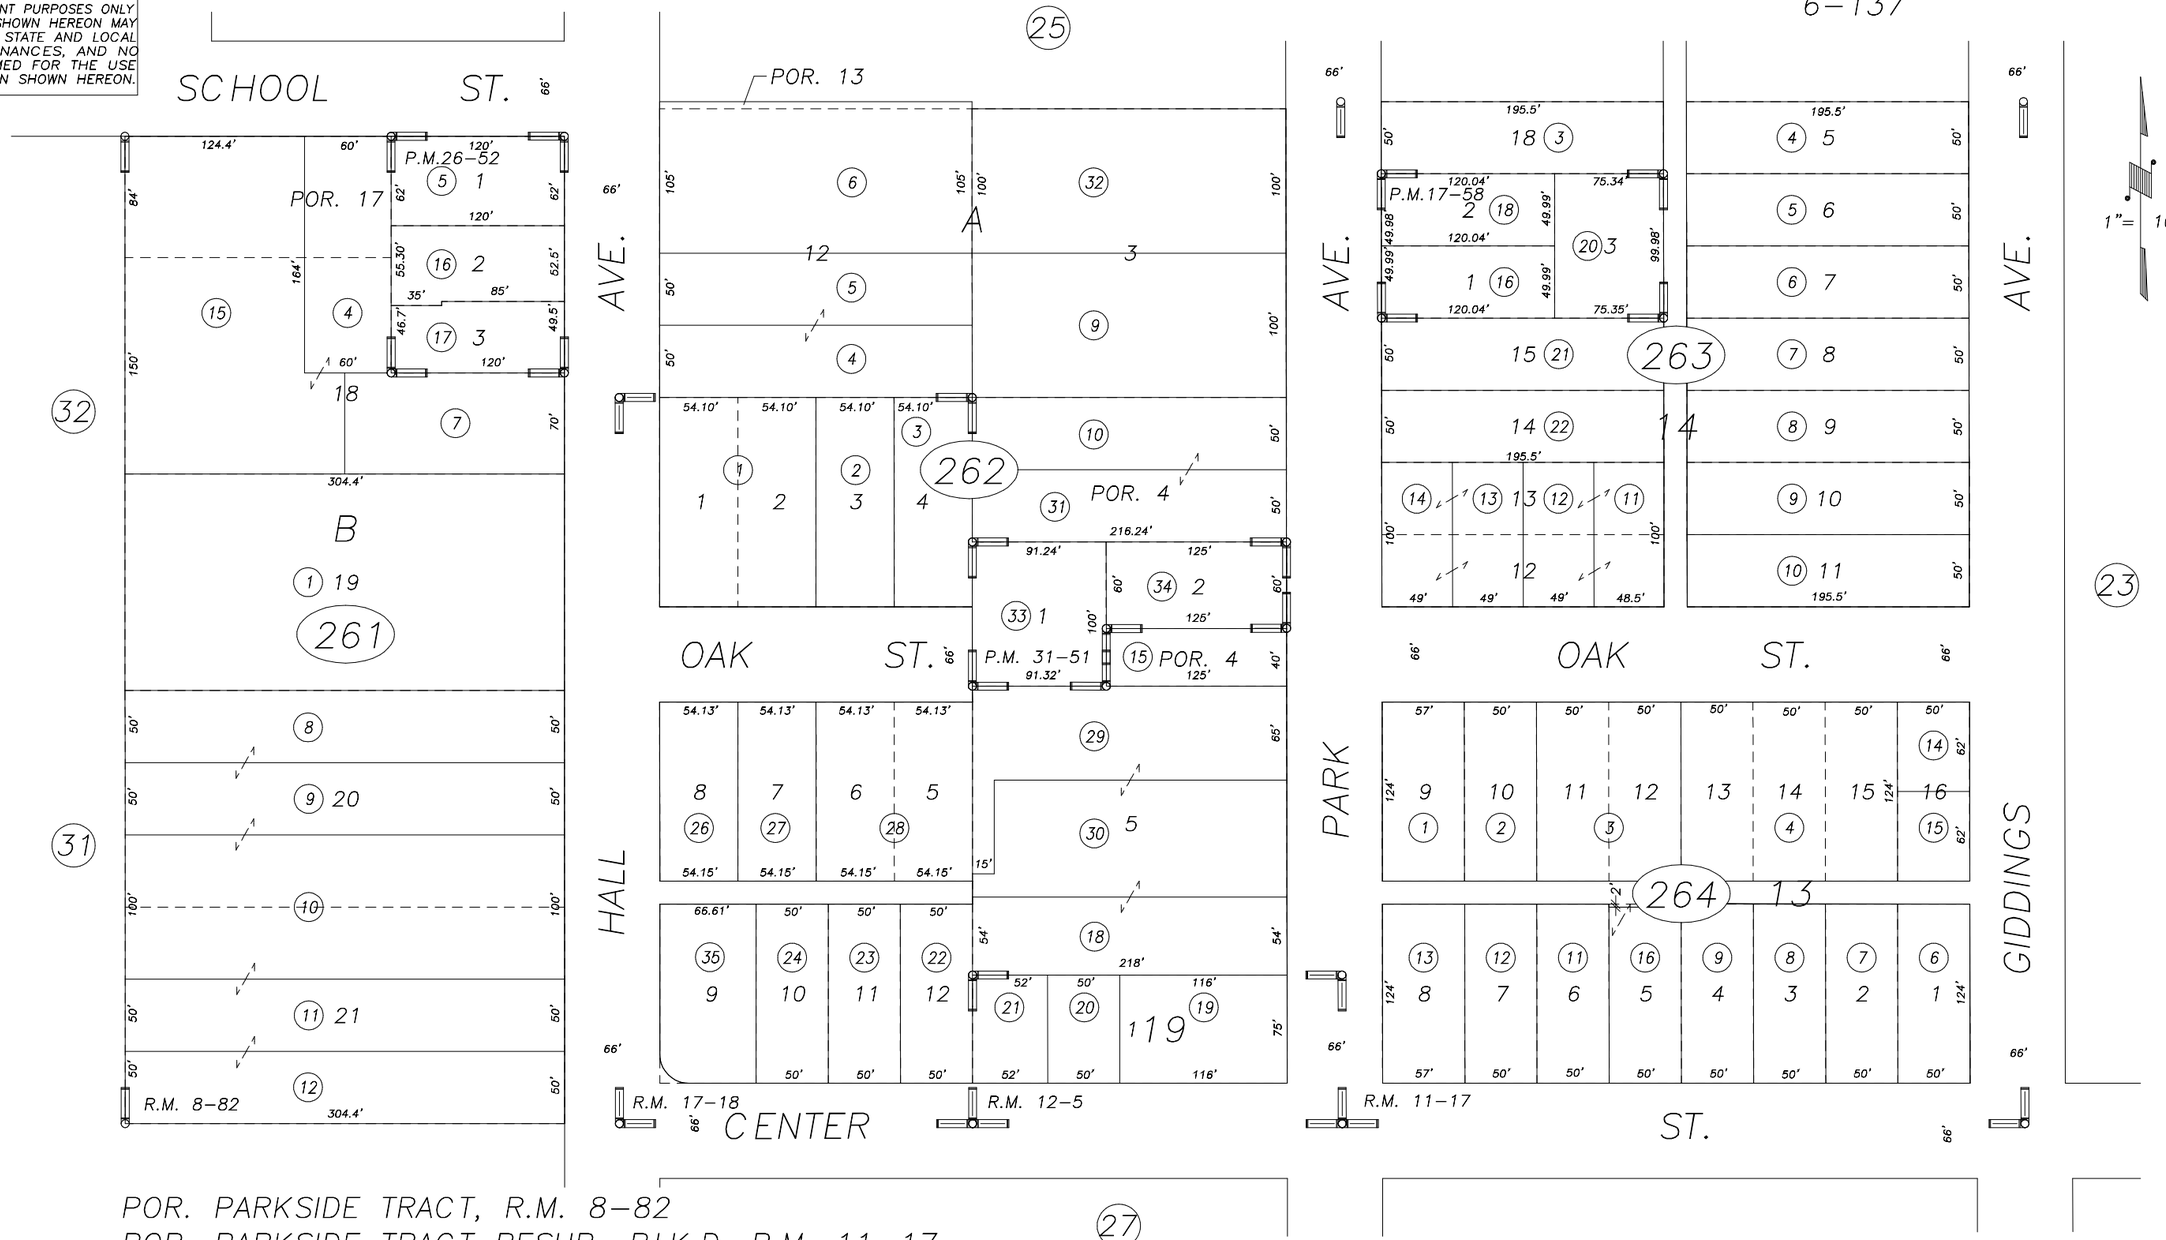

POR. PARKSIDE TRACT, R.M. 8-82
POR. PARKSIDE TRACT RESUB. BLK.D, R.M. 11-17
PARKSIDE TRACT RESUB. BLK. C & POR. A, R.M. 12-5
McCARRIER SUBDIVISION, R.M. 17-18
PARCEL MAP 1657, P.M. 17-58
PARCEL MAP 2551, P.M. 26-52
PARCEL MAP 3050, P.M. 31-51

CITY OF VISALIA
ASSESSOR'S MAPS BK. 093, PG. 26.
COUNTY OF TULARE, CALIF.

NOTE: Assessor's Block Numbers Shown in Ellipses
Assessor's Parcel Numbers Shown in Circles

95/96

DOC.66515	5/24/95	KPT
REVISION	DATE	BY