DISCLAIMER

THIS MAP WAS PREPARED FOR LOCAL PROPERTY ASSESSMENT PURPOSES ONLY AND THE PARCELS SHOWN HEREON MAY NOT COMPLY WITH STATE AND LOCAL SUBDIVISION ORDINANCES, AND NO LIABILITY IS ASSUMED FOR THE USE OF THE INFORMATION SHOWN HEREON.

POR. SW 1/4 OF NE 1/4 SEC. 29, T.18S., R.25E., M.D.B. & M.

Tax Area Code 6-096

94-11

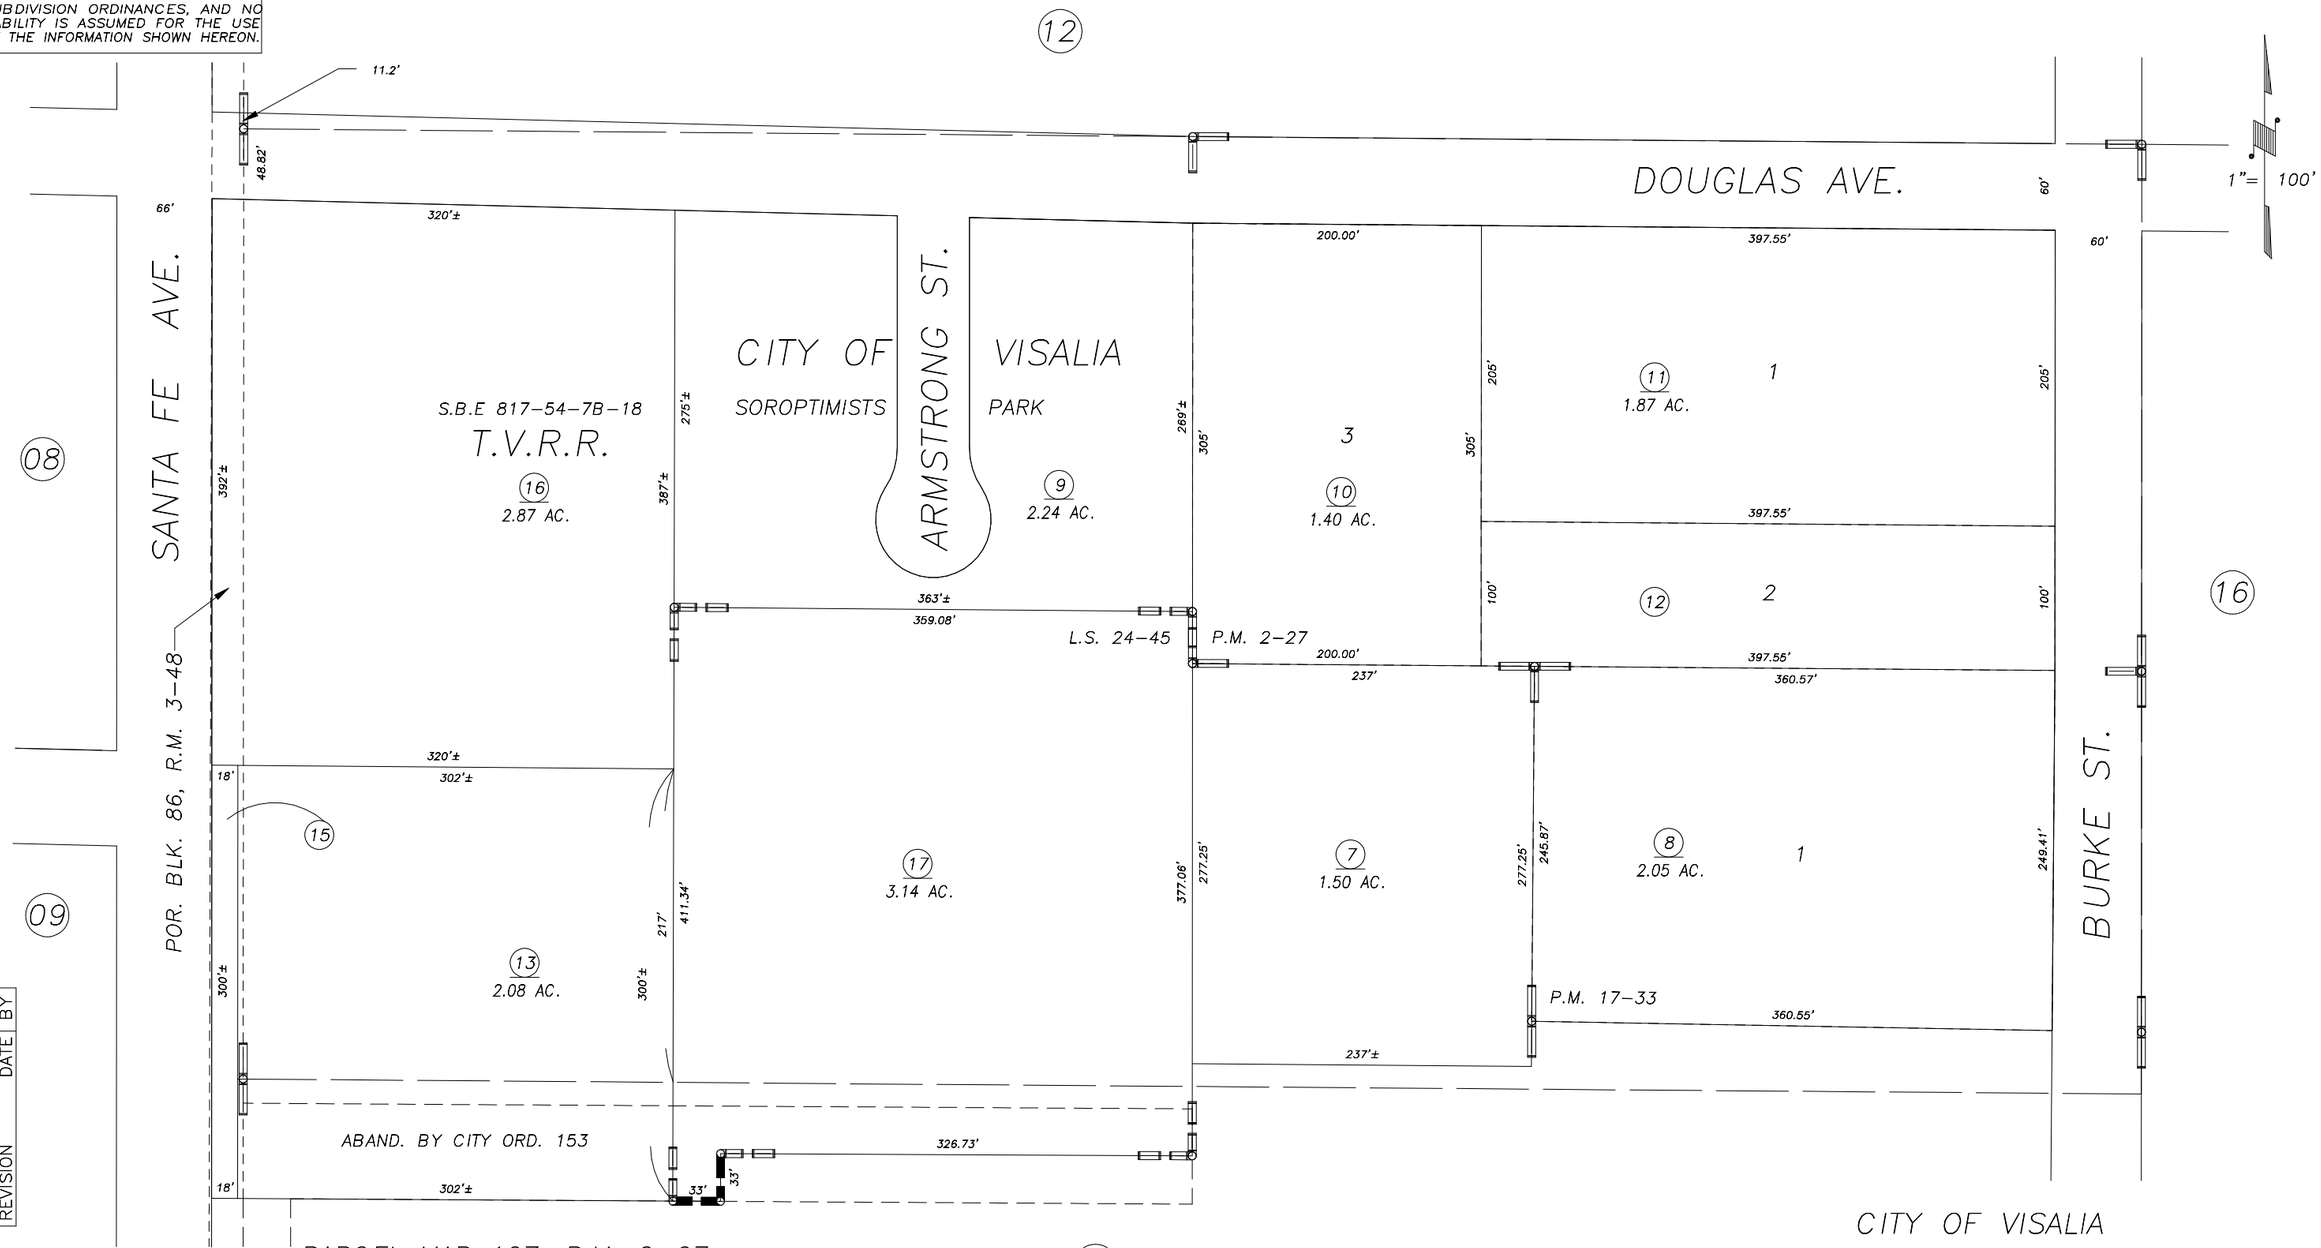

1999-0092640	4/25/2001	SU
REVISION	DATE	BY

PARCEL MAP 127, P.M. 2-27
PARCEL MAP 1632, P.M. 17-33
POR. AUGHINBAUGHS ADD., R.M. 3-48
RECORD OF SURVEY, L.S. 24-45

CITY OF VISALIA
ASSESSOR'S MAPS BK. 94 , PG. 11 .
COUNTY OF TULARE, CALIF.

NOTE: Assessor's Block Numbers Shown in Ellipses
Assessor's Parcel Numbers Shown in Circles

00/01