DISCLAIMER

THIS MAP WAS PREPARED FOR LOCAL PROPERTY ASSESSMENT PURPOSES ONLY AND THE PARCELS SHOWN HEREON MAY NOT COMPLY WITH STATE AND LOCAL SUBDIVISION ORDINANCES, AND NO LIABILITY IS ASSUMED FOR THE USE OF THE INFORMATION SHOWN HEREON.

POR. NW1/4 OF NE1/4 SEC. 29, T.18S., R.25E., M.D.B.& M.

Tax Area Code 006-096

094-13

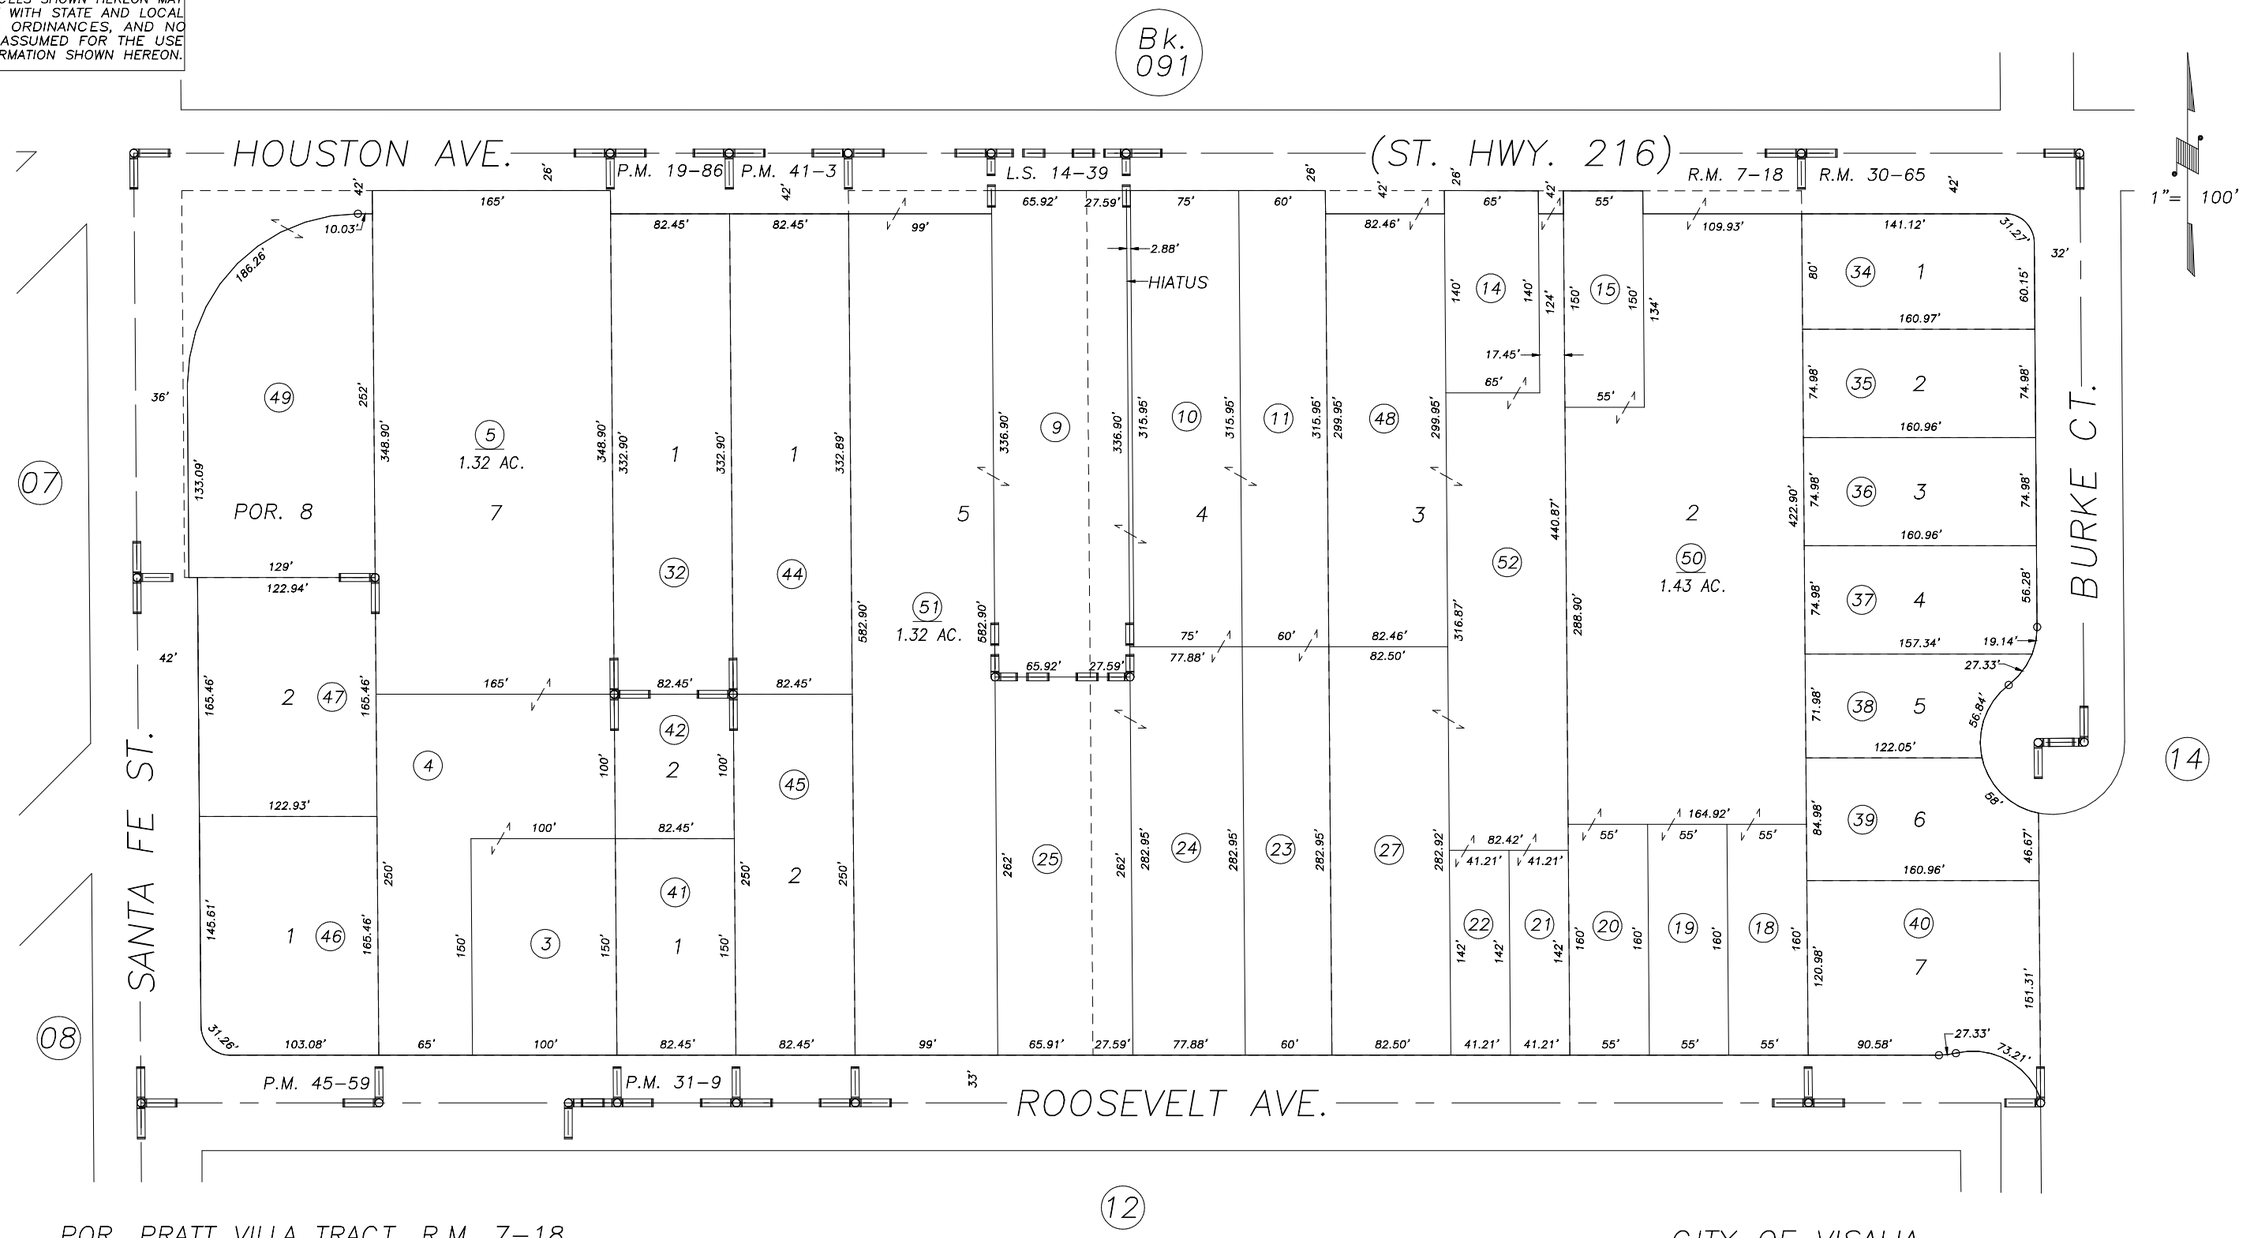

POR. PRATT VILLA TRACT, R.M. 7-18
STONEBRIDGE SQUARE, R.M. 30-65
RECORD OF SURVEY, L.S. 14-39
PARCEL MAP 1885, P.M. 19-86
PARCEL MAP 3008, P.M. 31-9
PARCEL MAP 3999, P.M. 41-3
PARCEL MAP 4454, P.M. 45-59

CITY OF VISALIA
ASSESSOR'S MAPS BK.094 , PG.13
COUNTY OF TULARE, CALIFORNIA, U.S.A.

NOTE: Assessor's Parcel Numbers Shown in Circles (1)
Assessor's Block Numbers Shown in Elipses (123)

REVISION	DATE	TECH
2004-0057025	09/07/2004	KMS