POR. SE 1/4 OF NW 1/4 SEC. 29, T.18S., R.25E., M.D.B. & M.
ALSO
POR. NE 1/4 OF SW 1/4 SEC. 29, T.18S., R.25E., M.D.B. & M.

TAX CODE AREA 94-26

6-137
6-096
6-216
6-218

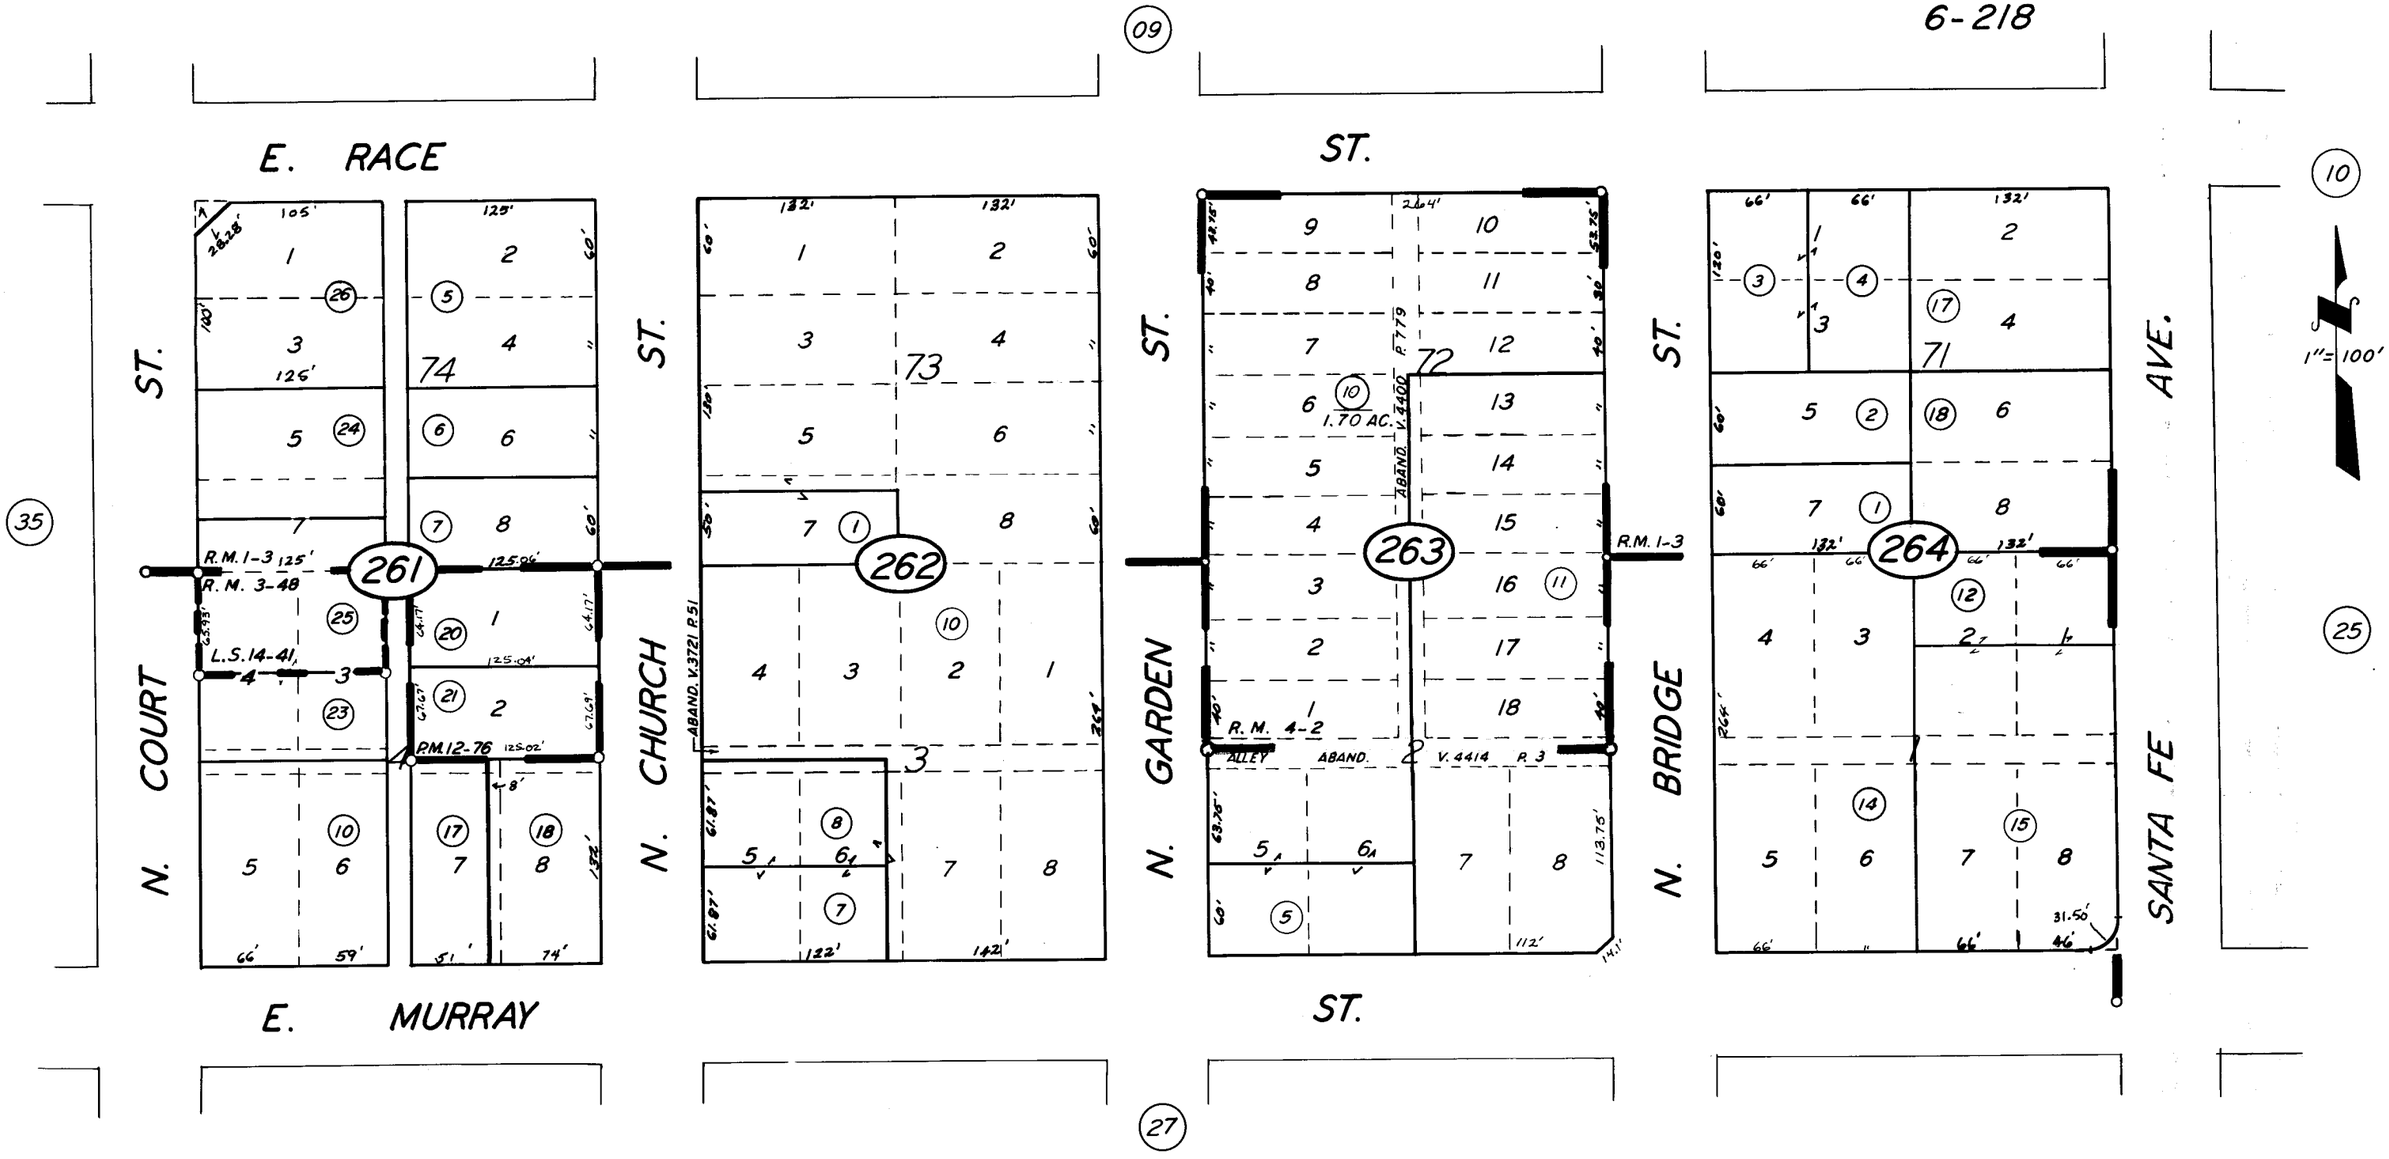

PARCEL MAP 1175, P.M. 12-76
POR. ORIG. TOWNSITE R.M. 3-48
POR. AUGHINBAUGH'S ADD. R.M. 1-3. & 3-48 & 11-25½
HUTCHINSON'S RE-SUB. R.M. 4-2.
RECORD OF SURVEY, L.S. 14-41

CITY OF VISALIA
ASSESSOR'S MAPS BK. 94, PG. 26.
COUNTY OF TULARE, CALIF.

NOTE — ASSESSOR'S BLOCK NUMBERS SHOWN IN ELLIPSES
ASSESSOR'S PARCEL NUMBERS SHOWN IN CIRCLES