DISCLAIMER

THIS MAP WAS PREPARED FOR LOCAL PROPERTY ASSESSMENT PURPOSES ONLY. THE PARCELS SHOWN HEREON MAY NOT COMPLY WITH STATE AND LOCAL SUBDIVISION ORDINANCES. NO LIABILITY IS ASSUMED FOR THE USE OF THE INFORMATION HEREON.

REVISED: 09/23/2009
REASON: 2006-0031079
CAD TECH: JRS

POR. NW 1/4 OF SW 1/4 SEC. 29, T.18S., R.25E., M.D.B. & M.

TAX CODE AREA 094-33
006-218
006-219

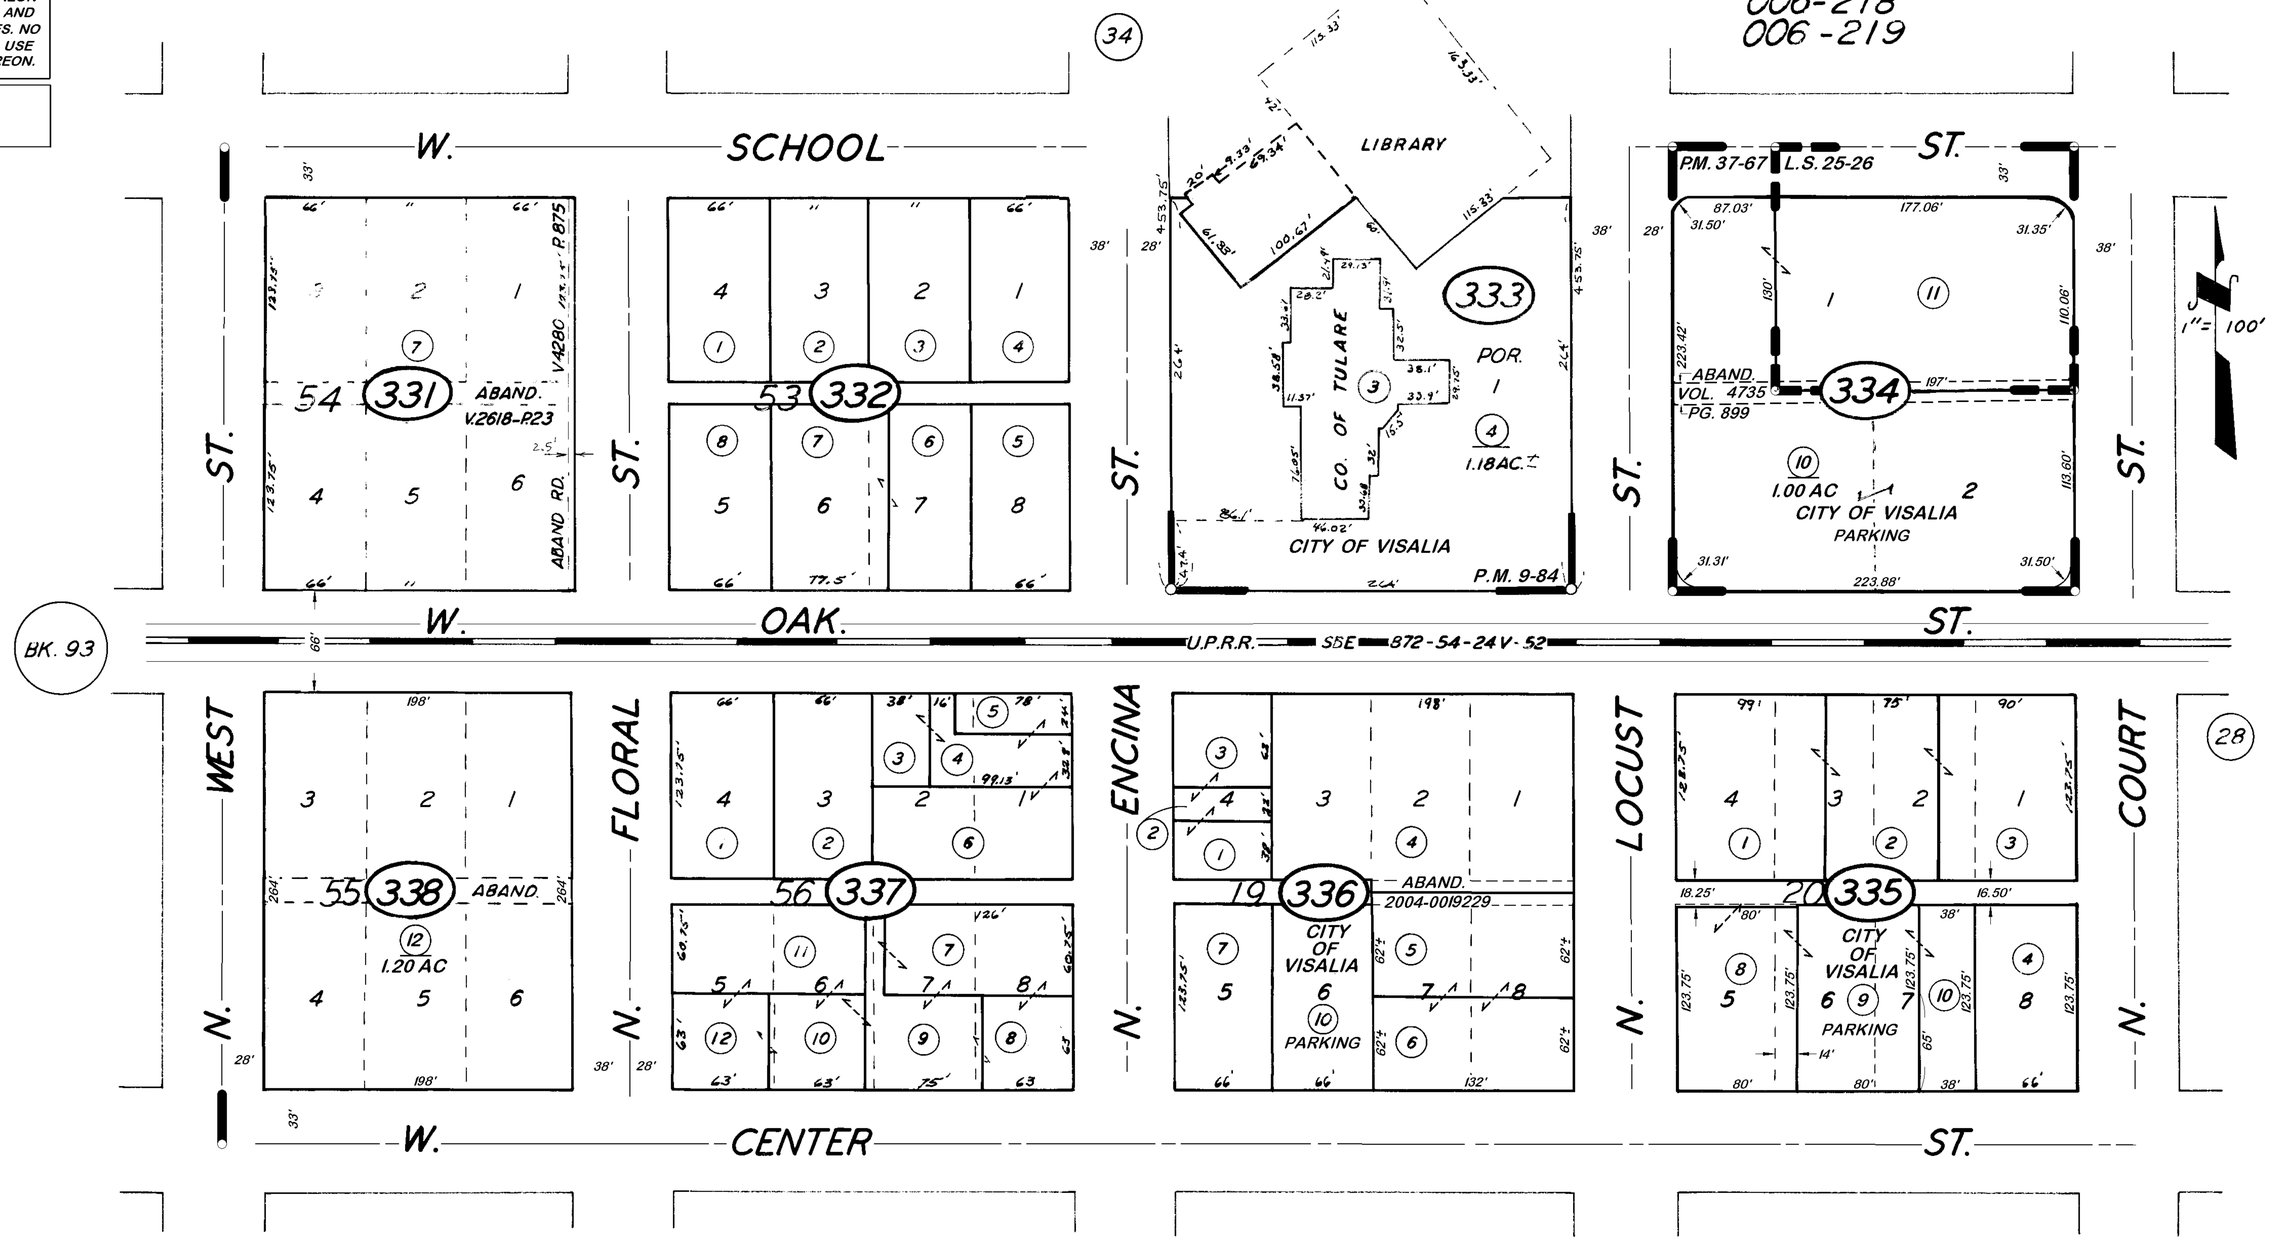

POR. PARCEL MAP NO. 883, P.M. 9-84
POR. PLAT OF VISALIA, R.M. 3-48
PARCEL MAP 3664, P.M. 37-67
RECORD OF SURVEY, L.S. 25-26

CITY OF VISALIA

ASSESSOR'S MAPS BK. **94**, PG. **33**.

COUNTY OF TULARE, CALIF.

NOTE — ASSESSOR'S BLOCK NUMBERS SHOWN IN ELLIPSES
ASSESSOR'S PARCEL NUMBERS SHOWN IN CIRCLES