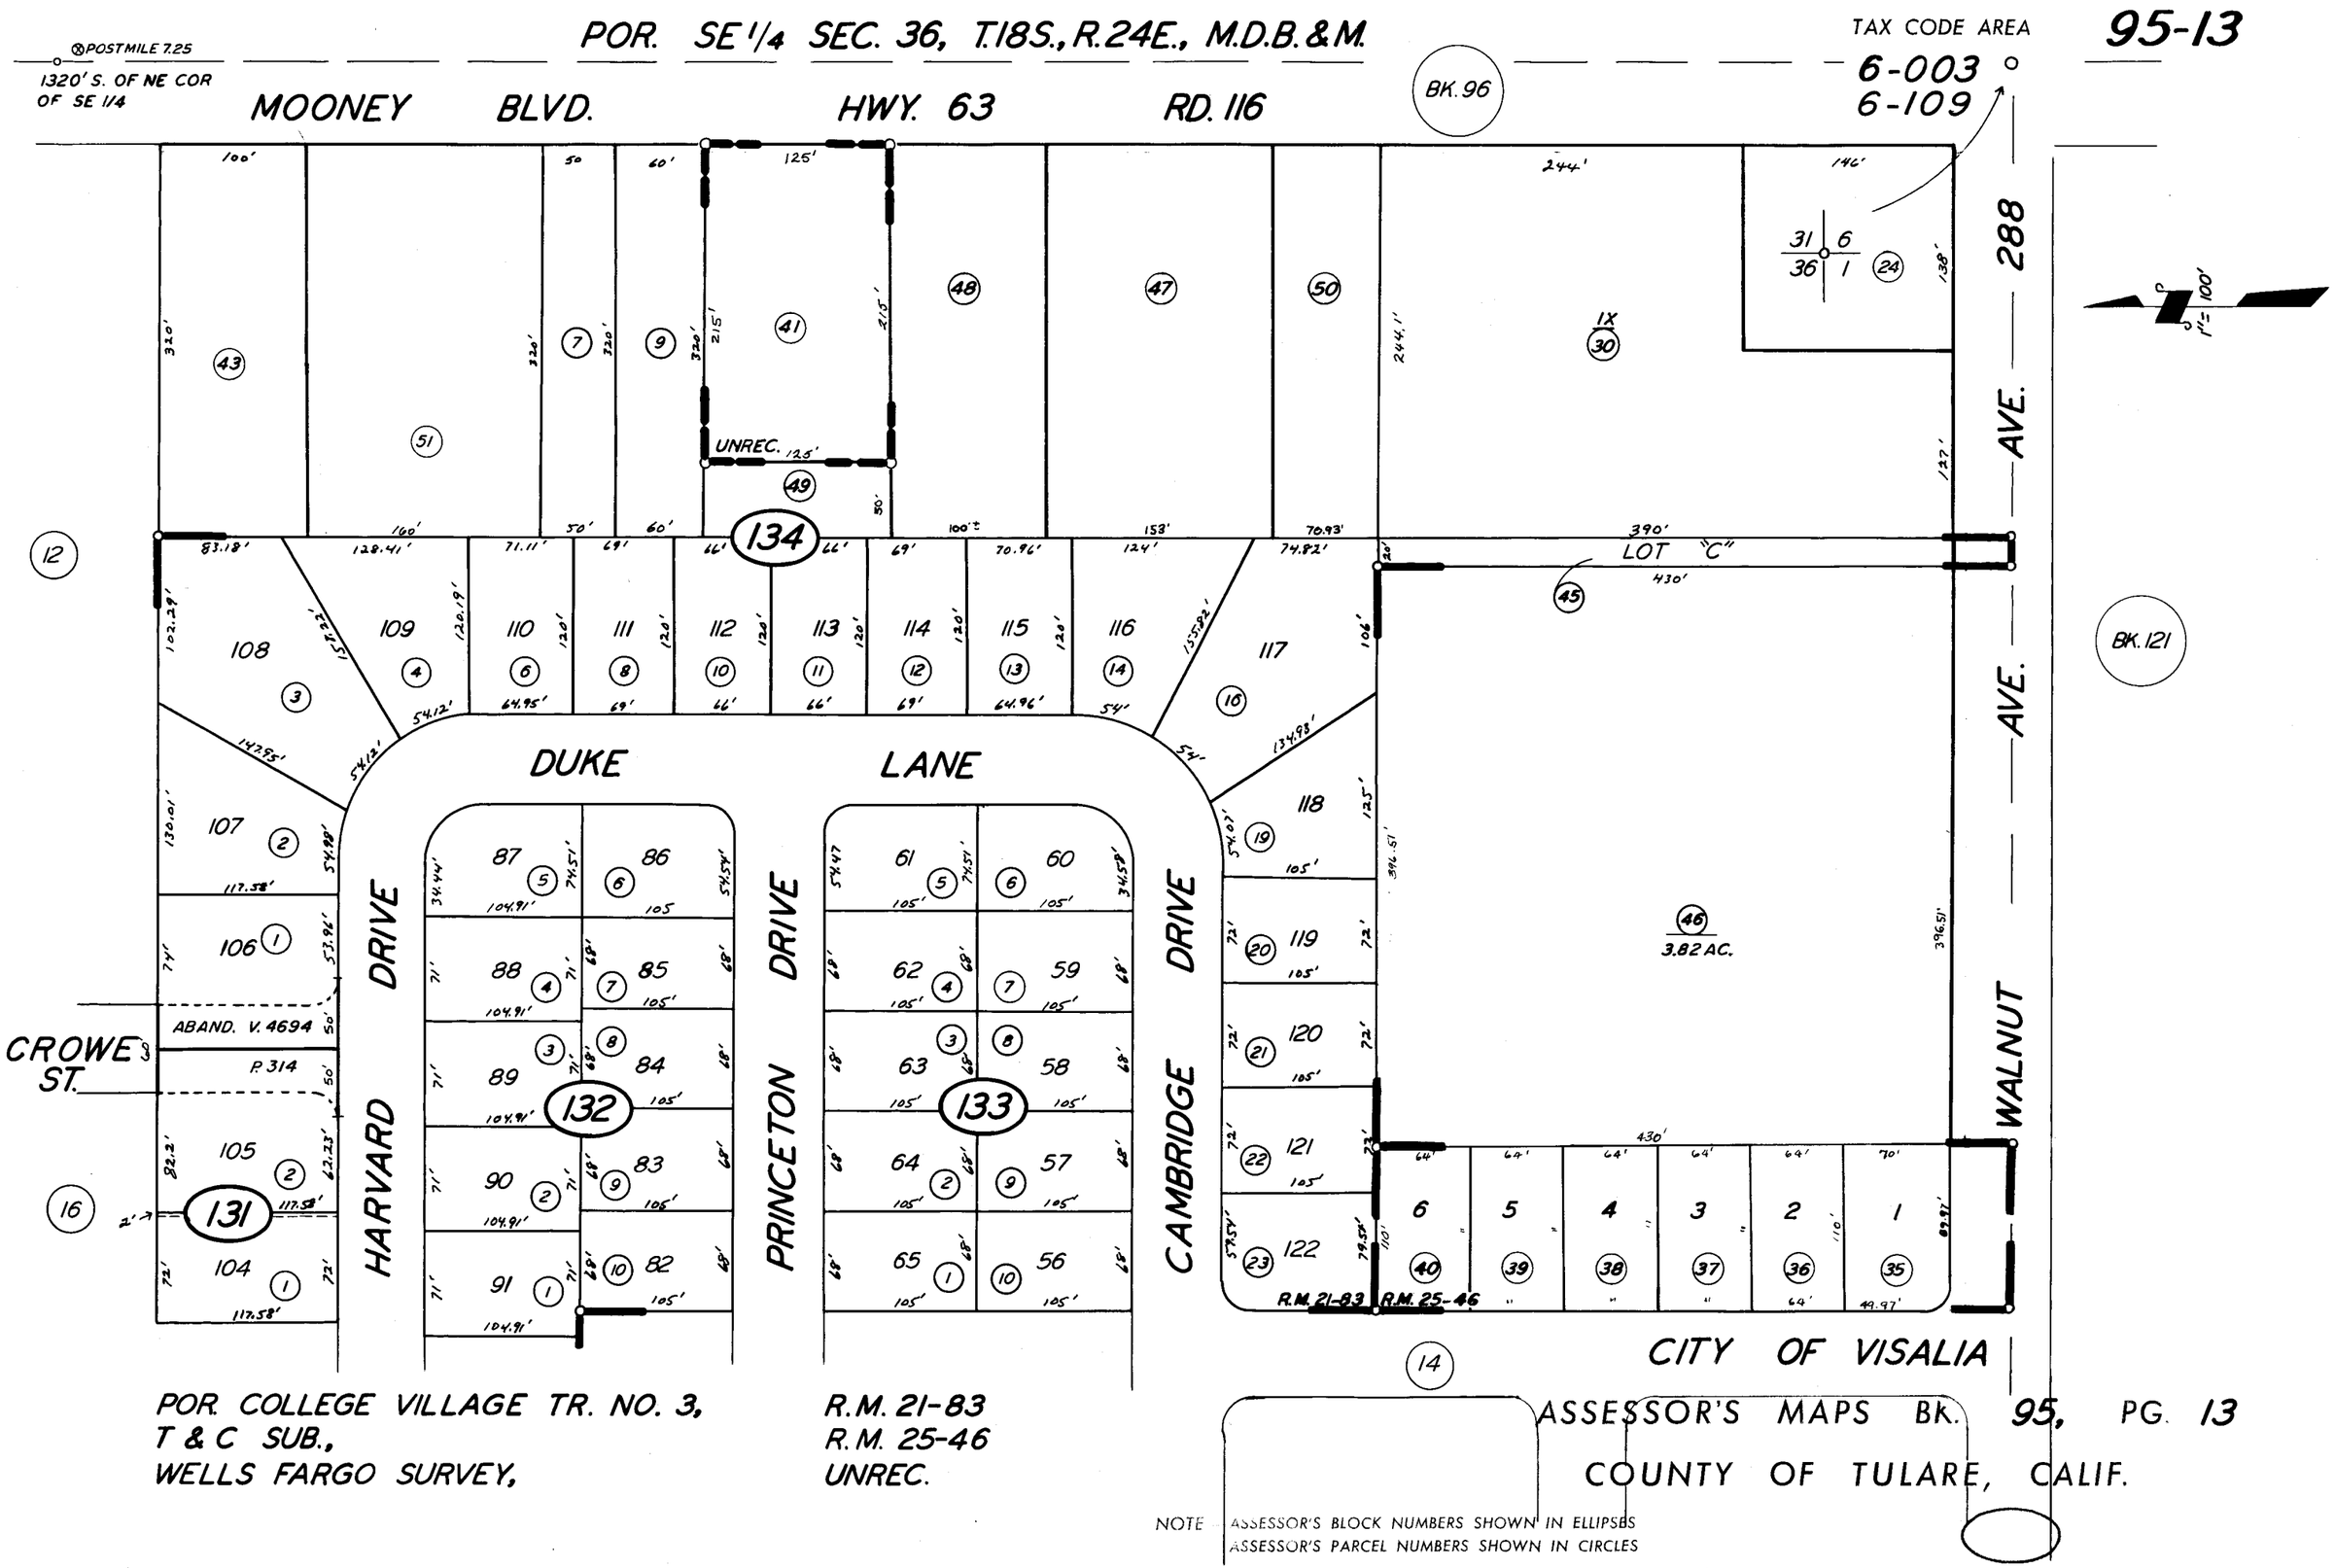

POR. SE 1/4 SEC. 36, T.18S., R.24E., M.D.B.&M.
TAX CODE AREA
95-13
6-003
6-109
POSTMILE 7.25
1320' S. OF NE COR OF SE 1/4
MOONEY BLVD.
HWY. 63
RD. 116
BK. 96
BK. 121
288 AVE.
WALNUT AVE.
CROWE ST.
DUKE LANE
HARVARD DRIVE
PRINCETON DRIVE
CAMBRIDGE DRIVE
UNREC.
LOT "C"
3.82 AC.
ABAND. V. 4694
P. 314
R.M. 21-83
R.M. 25-46
CITY OF VISALIA
POR. COLLEGE VILLAGE TR. NO. 3,
T & C SUB.,
WELLS FARGO SURVEY,
R.M. 21-83
R.M. 25-46
UNREC.
ASSESSOR'S MAPS BK. 95, PG. 13
COUNTY OF TULARE, CALIF.
NOTE ASSESSOR'S BLOCK NUMBERS SHOWN IN ELLIPSES
ASSESSOR'S PARCEL NUMBERS SHOWN IN CIRCLES