DISCLAIMER

THIS MAP WAS PREPARED FOR LOCAL PROPERTY ASSESSMENT PURPOSES ONLY. THE PARCELS SHOWN HEREON MAY NOT COMPLY WITH STATE AND LOCAL SUBDIVISION ORDINANCES. NO LIABILITY IS ASSUMED FOR THE USE OF THE INFORMATION HEREON.

REVISED: 06/11/2007
REASON: 2006-0090502
CAD TECH: KMS

POR. E 1/2 OF NE 1/4 SEC. 31 & POR. NW 1/4 SEC. 32,
T.18S., R.25E., M.D.B. & M.

TAX CODE AREA **96-14**
6-000

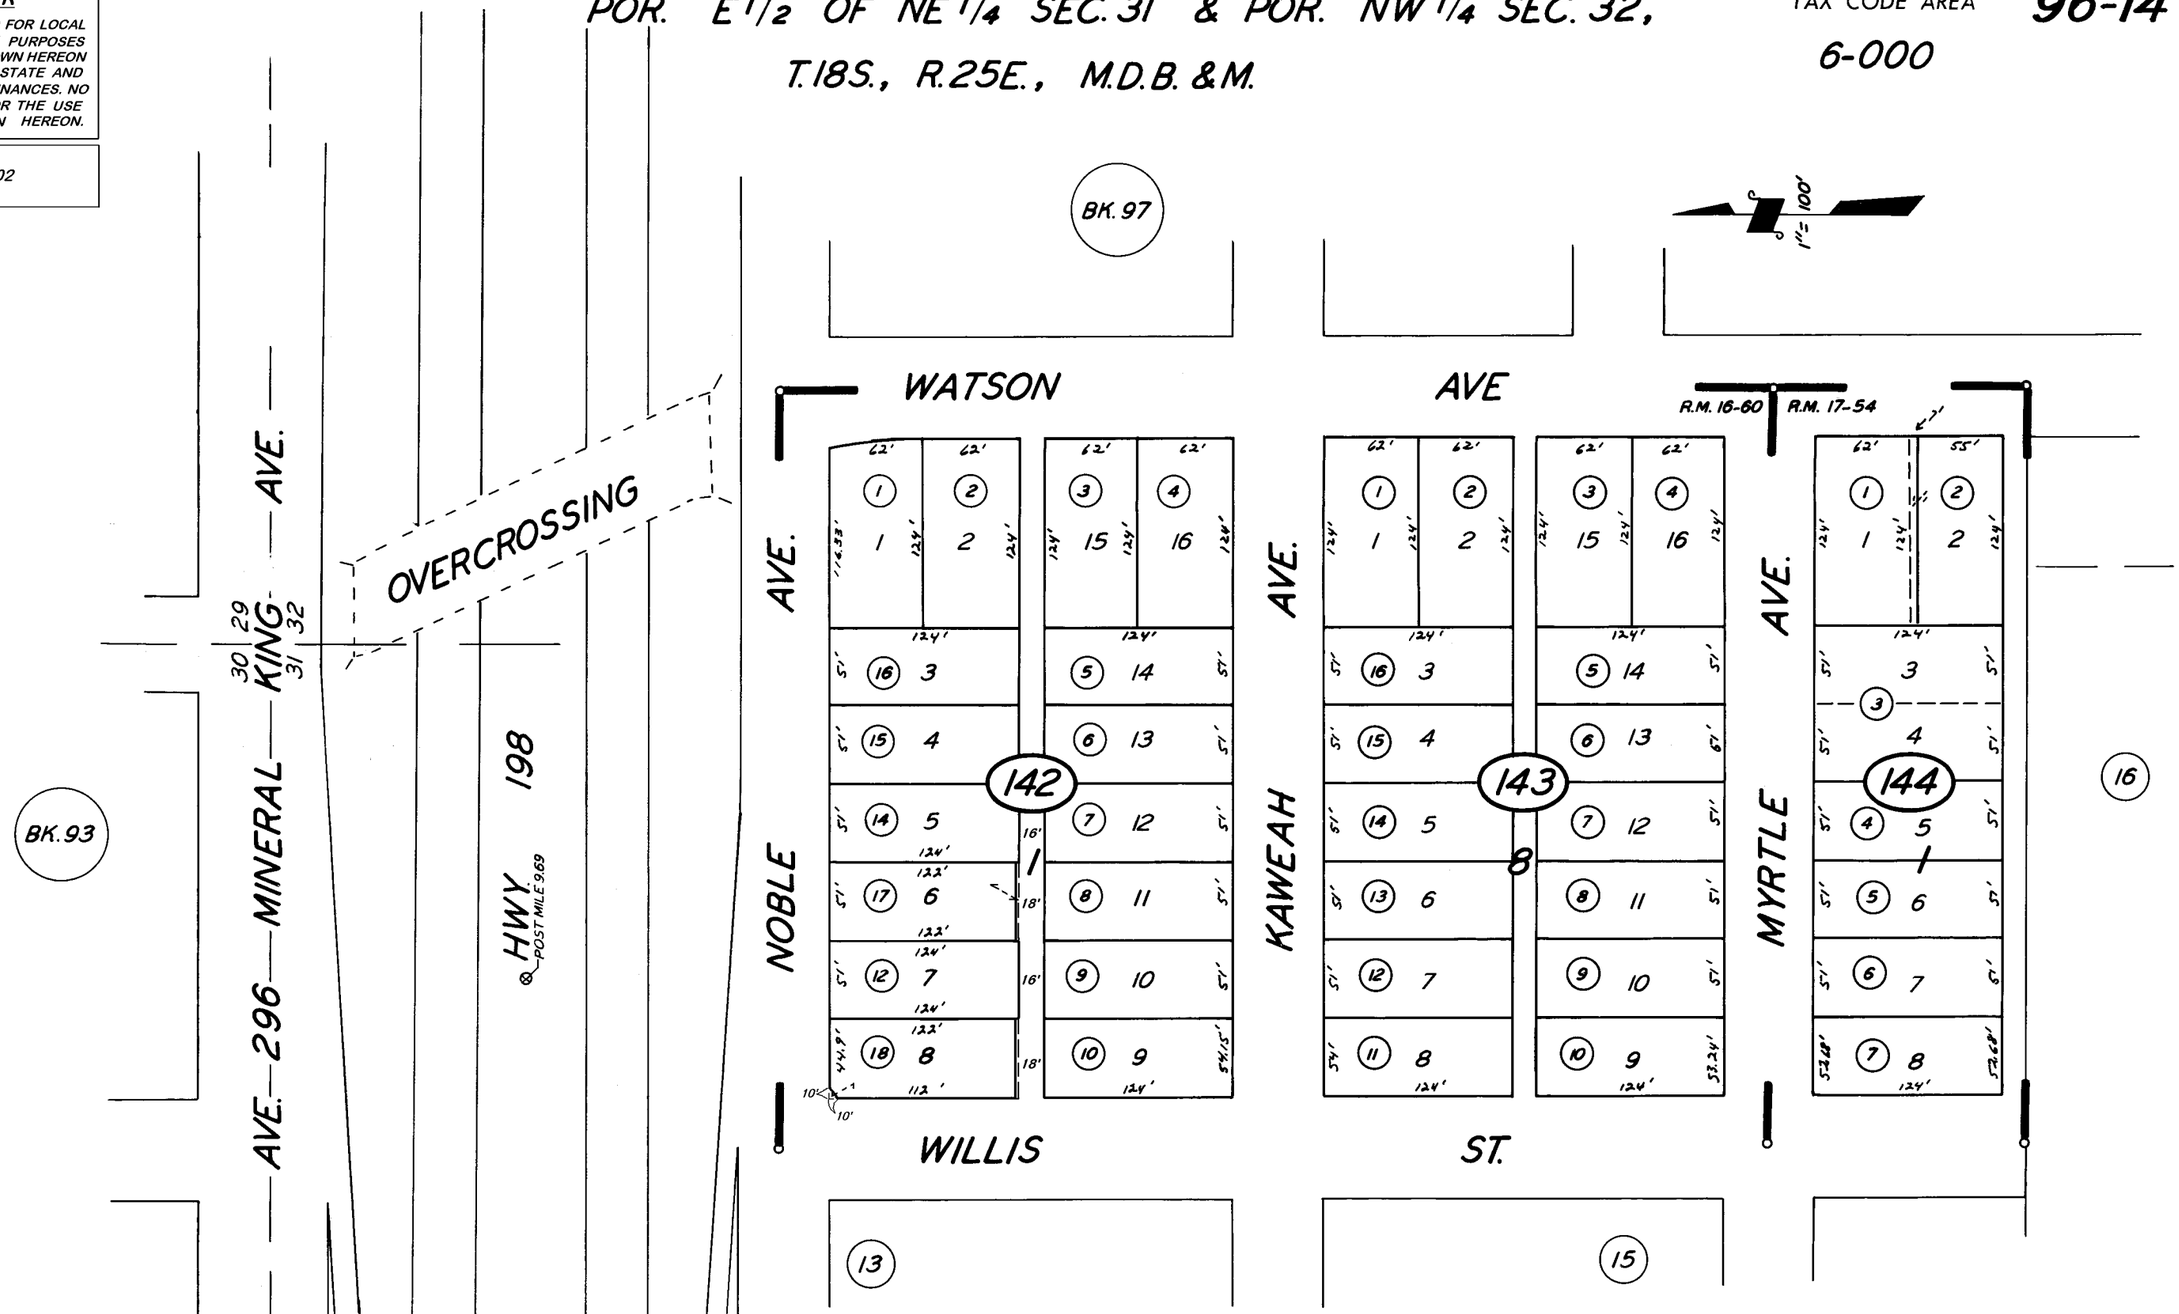

CITY OF VISALIA
ASSESSOR'S MAPS BK. **96,** PG. **14**
COUNTY OF TULARE, CALIF.

POR. VISALIA HOME BLDRS. ADD. R.M. 16-60
POR. VISALIA HOME BLDRS. ADD. NO. 3 R.M. 17-54

NOTE — ASSESSOR'S BLOCK NUMBERS SHOWN IN ELLIPSES
ASSESSOR'S PARCEL NUMBERS SHOWN IN CIRCLES