POR. W 1/2 OF SW 1/4 SEC. 31, T.18S., R.25E., M.D.B. & M.

TAX CODE AREA **96-29**

6-003
6-109

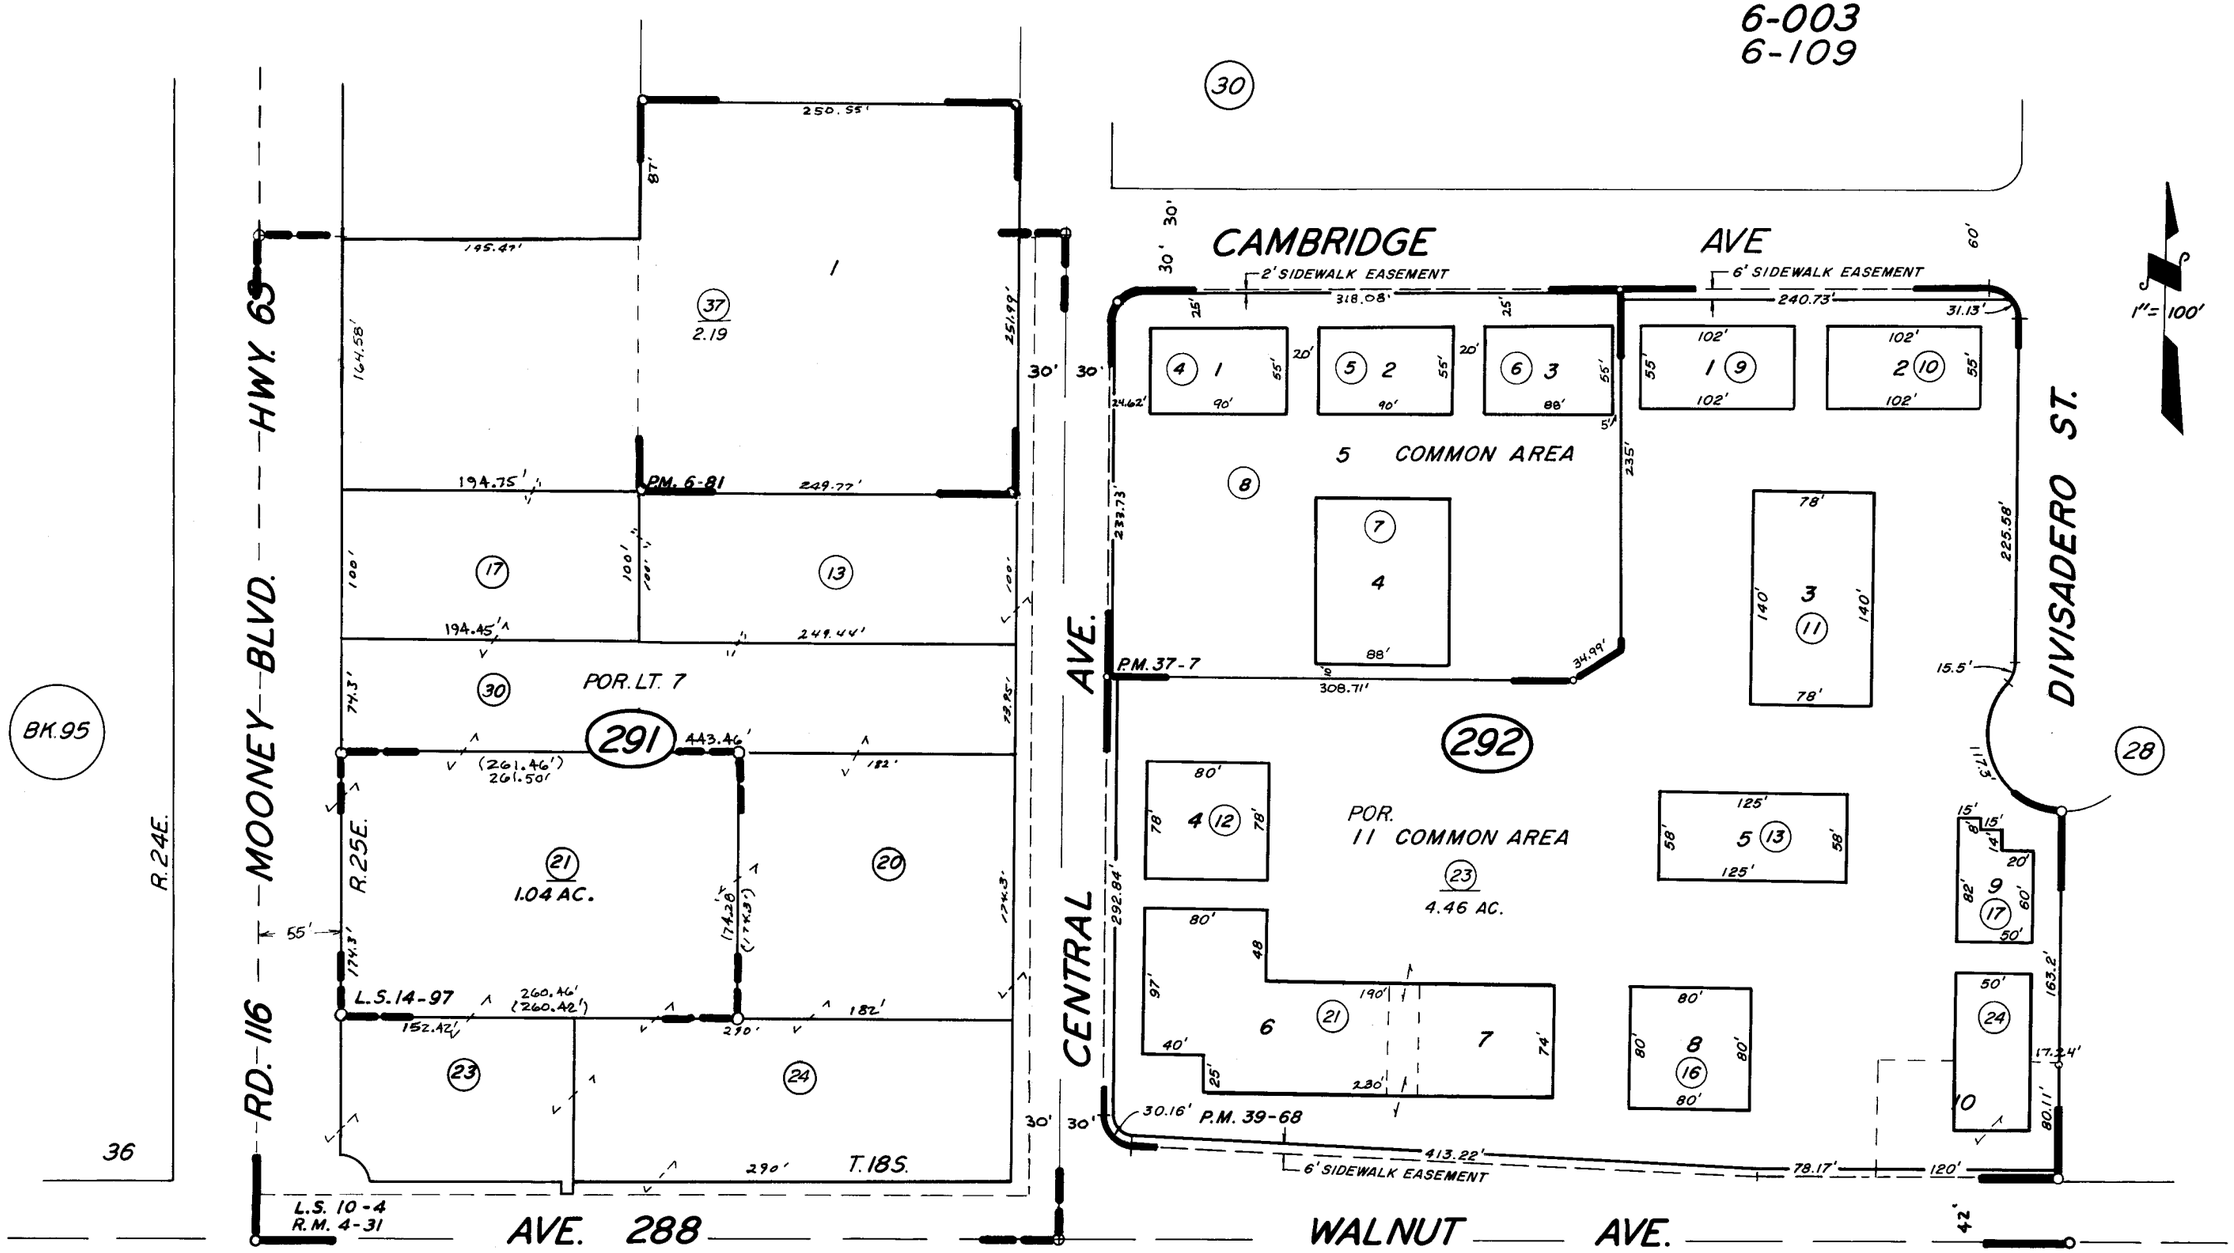

POR. OAKVIEW COLONY R.M. 4-31
RECORD OF SURVEY L.S. 10-4
PARCEL MAP 581 P.M. 6-81
PARCEL MAP 3865 P.M. 39-68
RECORD OF SURVEY L.S. 14-97
PARCEL MAP 3604 P.M. 37-7

NOTE — ASSESSOR'S BLOCK NUMBERS SHOWN IN ELLIPSES
ASSESSOR'S PARCEL NUMBERS SHOWN IN CIRCLES

CITY OF VISALIA

ASSESSOR'S MAPS BK. 96, PG. 29

COUNTY OF TULARE, CALIF.