POR. SE 1/4 OF SE 1/4 SEC. 31, T.18S., R.25E., M.D.B. & M.

TAX CODE AREA 96-34
6-003

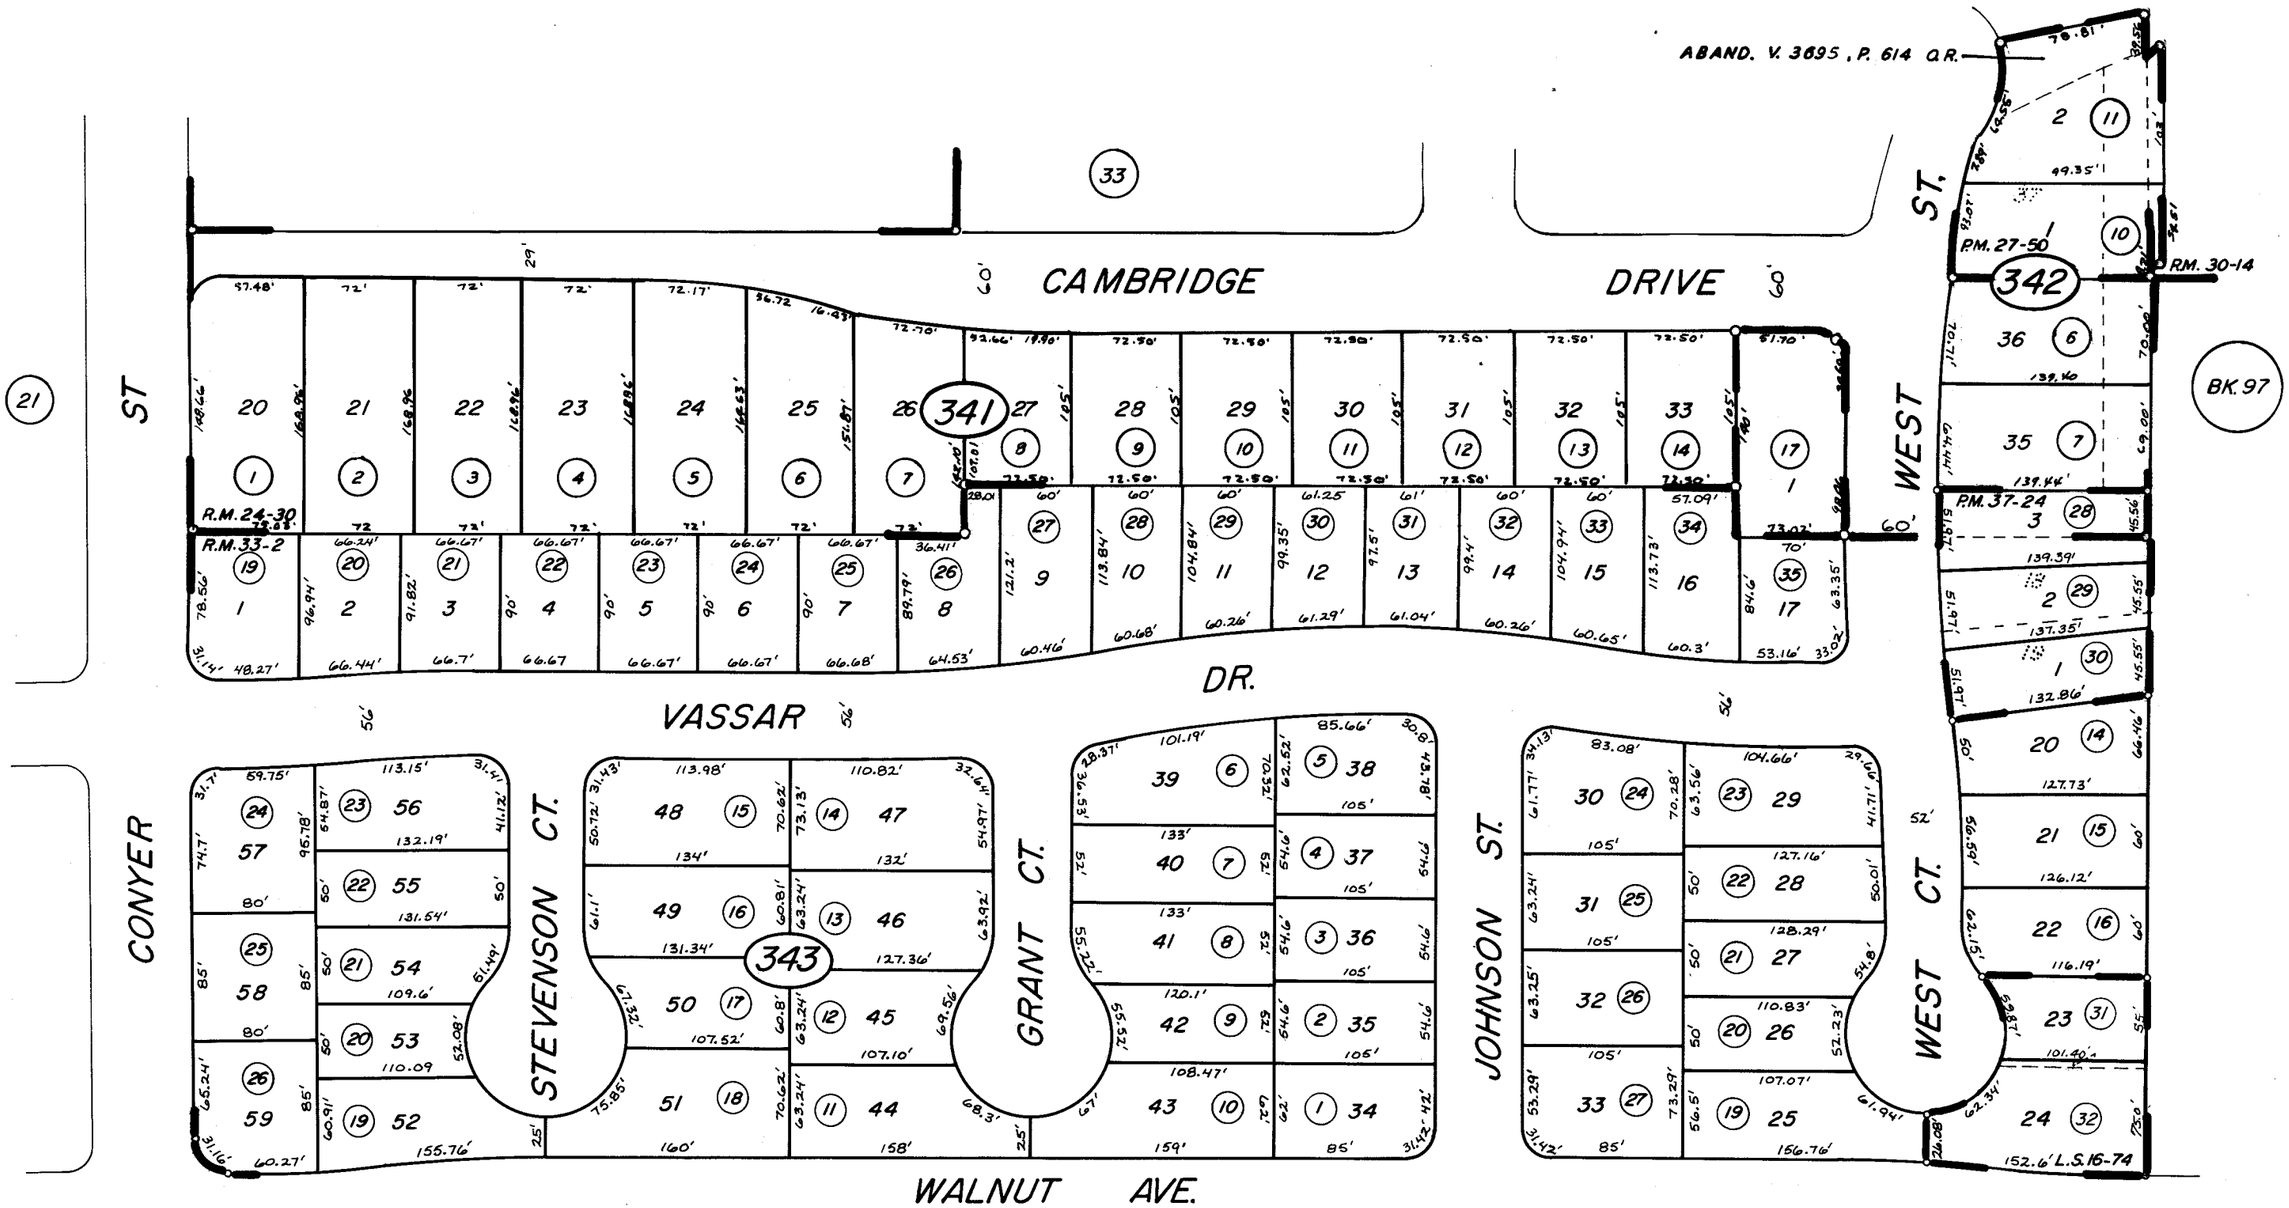

POR. MC COMBS SUB. AMEND., R.M. 24-30
POR. SIERRA HEIGHTS SUB., R.M. 30-14
PARCEL MAP 2110, P.M. 22-11
PARCEL MAP 2649, P.M. 27-50
SEBASTIAN ACRES SUB. R.M. 33-2
PARCEL MAP 3621 P.M. 37-24
RECORD OF SURVEY L.S. 16-74

BK. 122

ASSESSOR'S MAPS BK. 96 PG. 34
COUNTY OF TULARE, CALIF.

NOTE—ASSESSOR'S BLOCK NUMBERS SHOWN IN ELLIPSES
ASSESSOR'S PARCEL NUMBERS SHOWN IN CIRCLES