POR. N 1/2 OF NW 1/4 SEC. 32, T.18S., R.25E., M.D.B.&M.

TAX CODE AREA 97-04

6-137

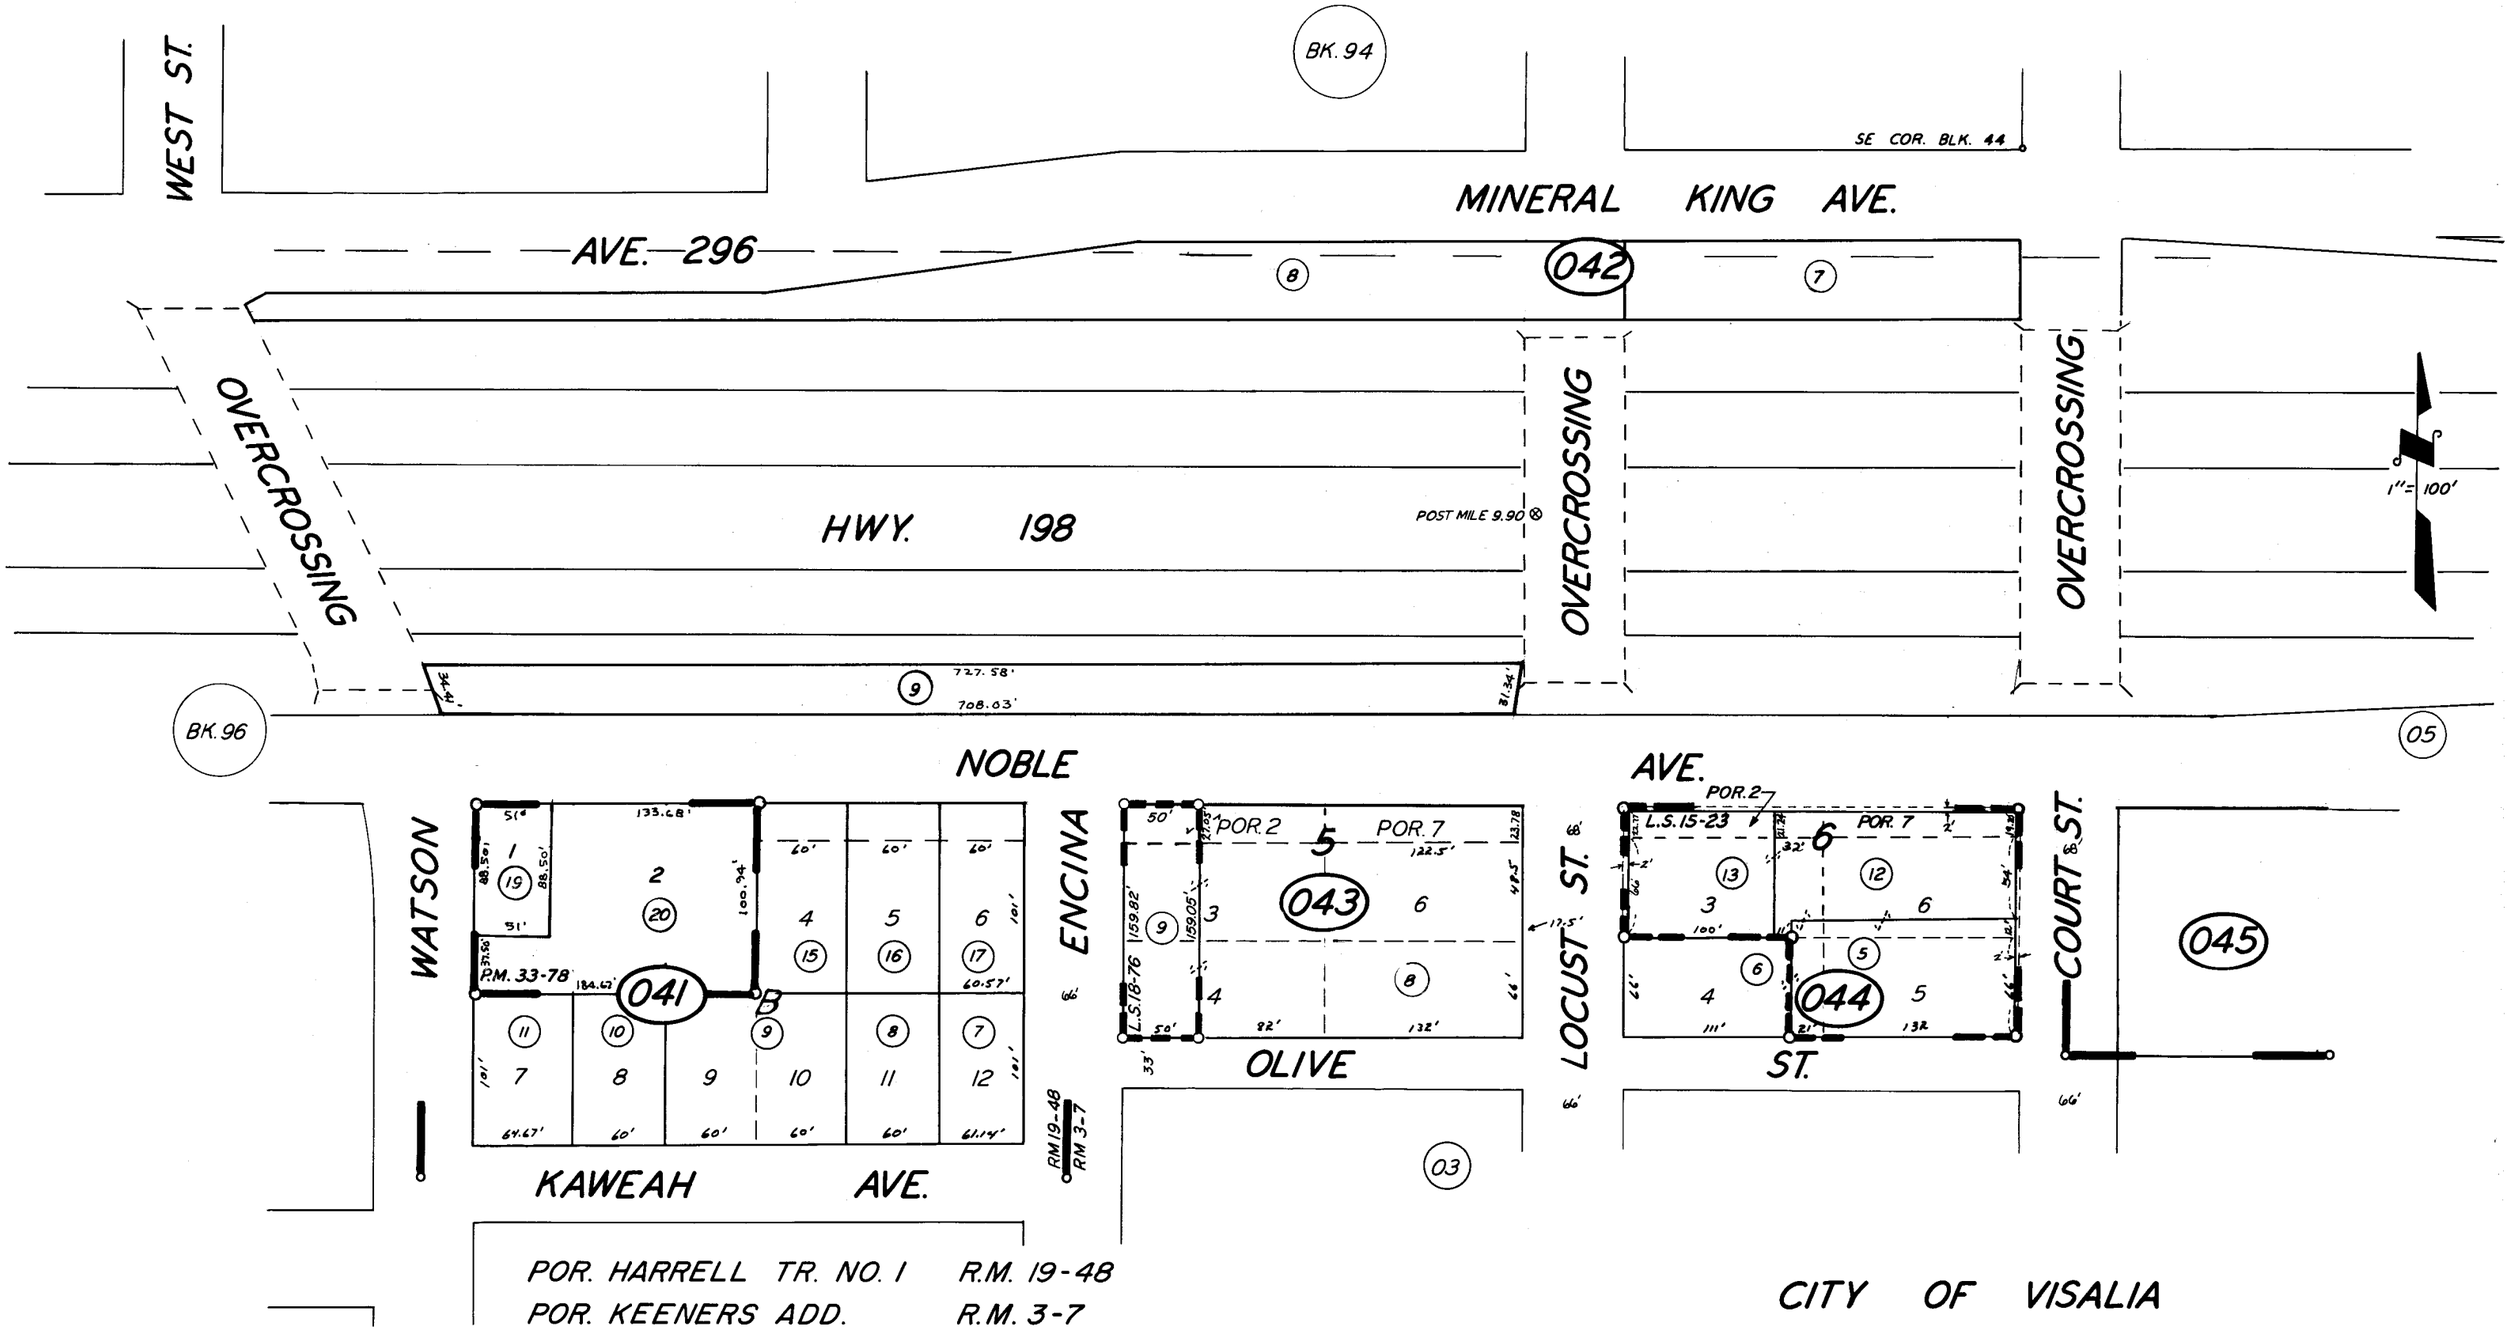

POR. HARRELL TR. NO. 1	R.M. 19-48
POR. KEENERS ADD.	R.M. 3-7
POR. POGUE TR.	UNRECORDED
PARCEL MAP 3276	P.M. 33-78
RECORD OF SURVEY	L.S. 15-23
RECORD OF SURVEY	L.S. 18-76

CITY OF VISALIA

ASSESSOR'S MAPS BK. 97, PG. 04

COUNTY OF TULARE, CALIF.

NOTE — ASSESSOR'S BLOCK NUMBERS SHOWN IN ELLIPSES
ASSESSOR'S PARCEL NUMBERS SHOWN IN CIRCLES