POR. NW 1/4 SEC. 32, T.18S., R.25E., M.D.B.&M.

TAX CODE AREA 97-06

6-137

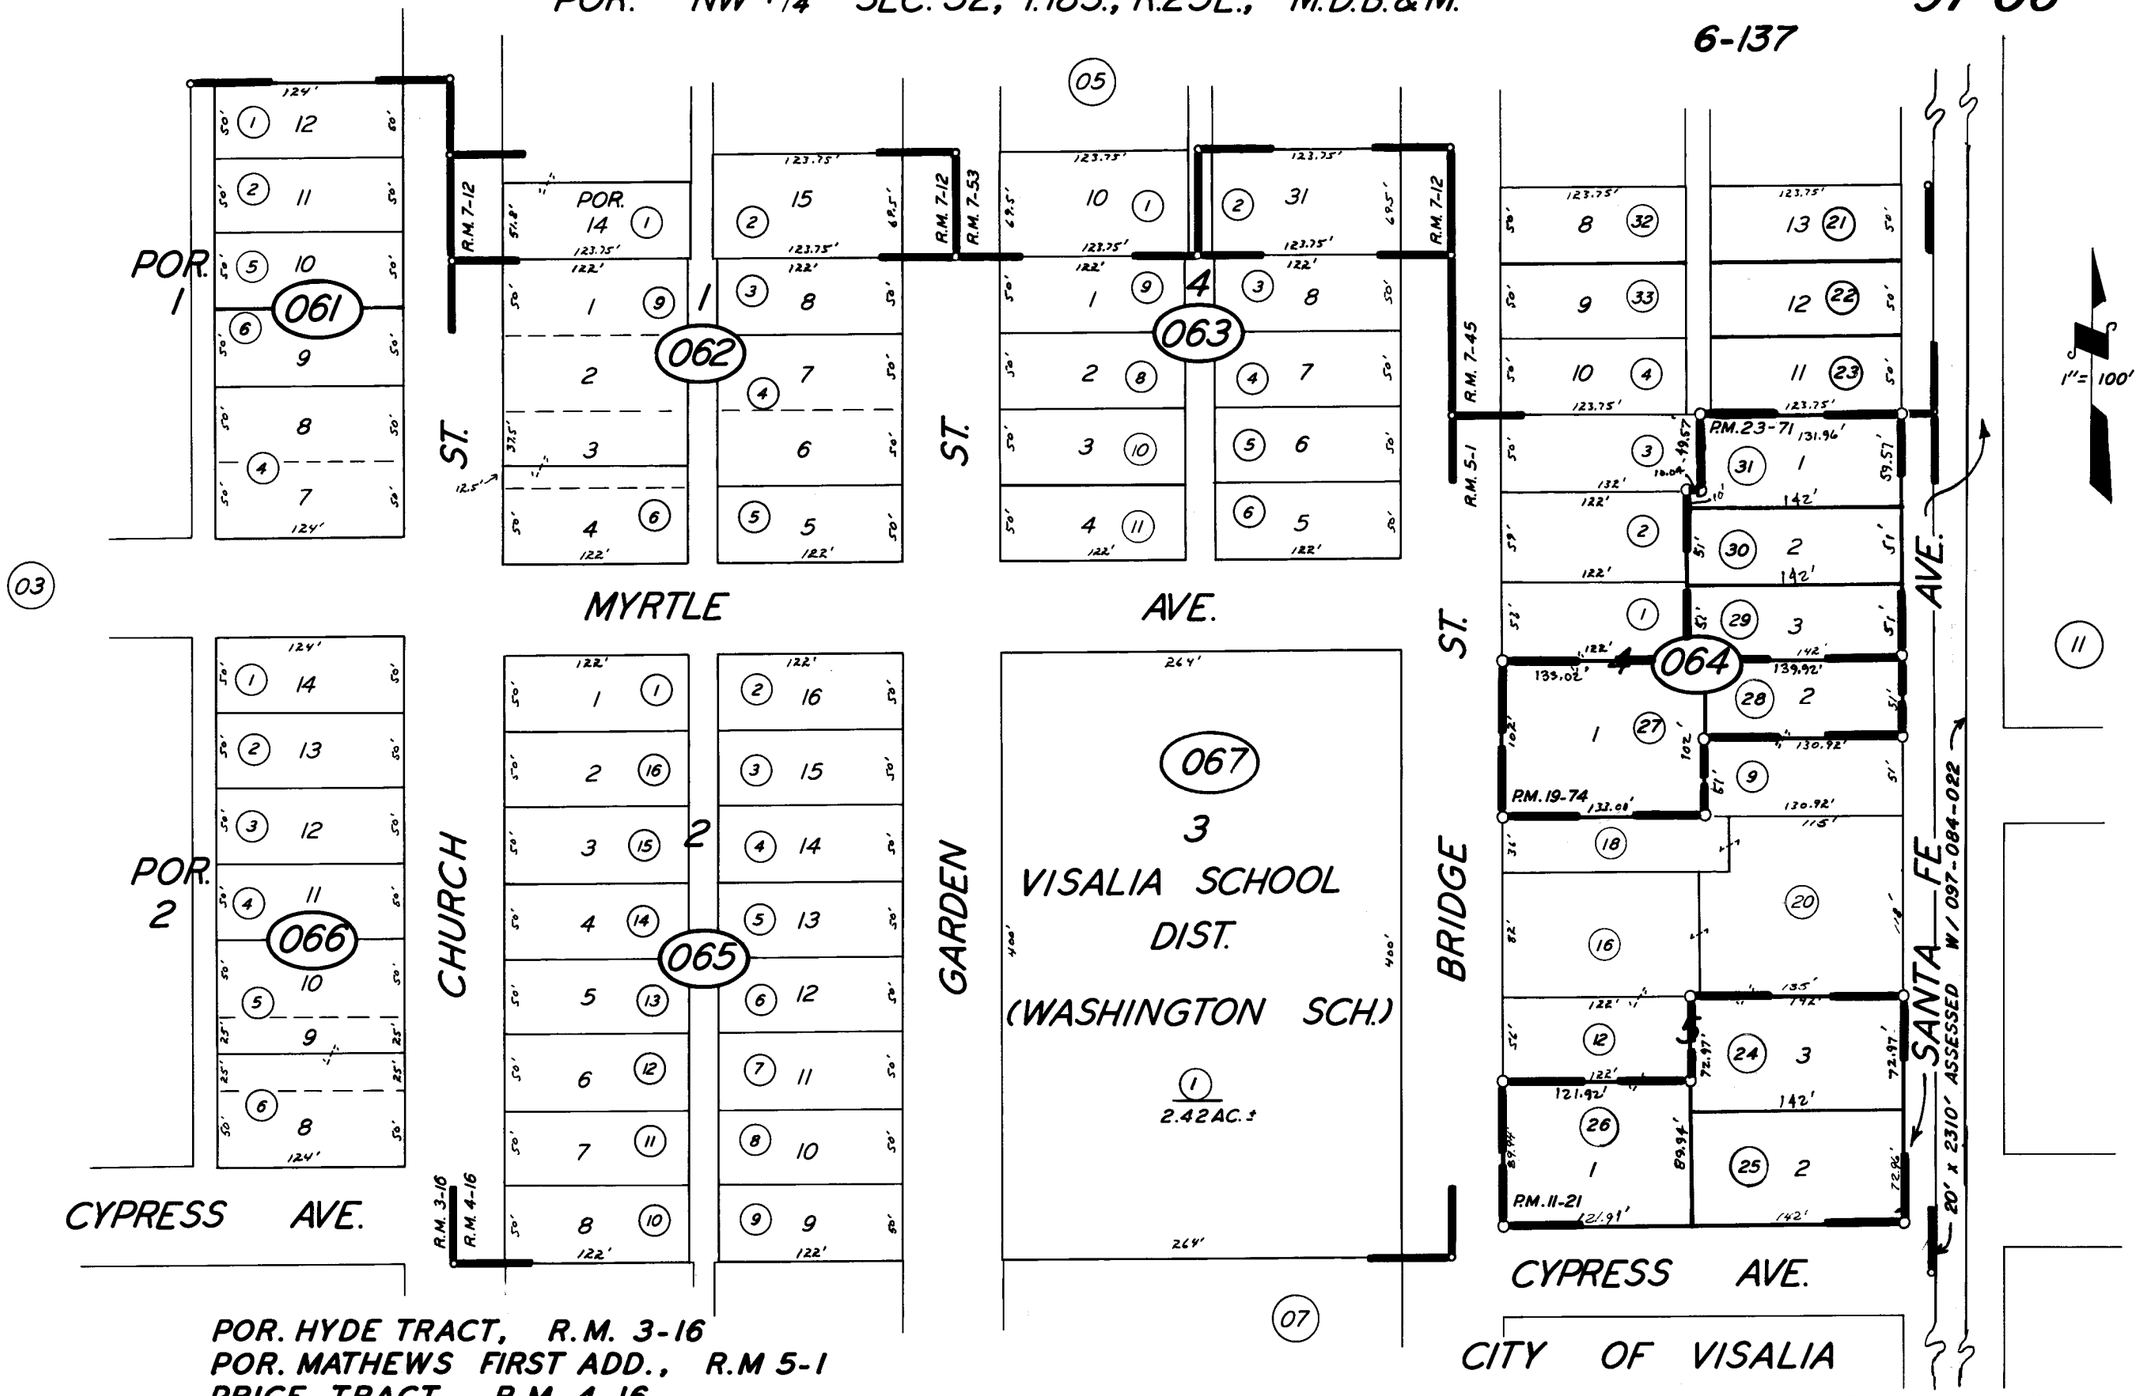

POR. HYDE TRACT, R.M. 3-16
POR. MATHEWS FIRST ADD., R.M 5-1
PRICE TRACT, R.M. 4-16
POR. BAHWELLS SECOND ADD., R.M. 7-12
POR. KETTNER SUB., R.M. 7-45
POR. BAHWELL'S THIRD ADD., R.M. 7-53
PARCEL MAP 1020, P.M. 11-21
PARCEL MAP 1873, P.M. 19-74
PARCEL MAP 2270, P.M. 23-71

CITY OF VISALIA

ASSESSOR'S MAPS BK. 97, PG. 06

COUNTY OF TULARE, CALIF.

NOTE — ASSESSOR'S BLOCK NUMBERS SHOWN IN ELLIPSES
ASSESSOR'S PARCEL NUMBERS SHOWN IN CIRCLES

3-22-62 LT

9-21-64