DISCLAIMER

THIS MAP WAS PREPARED FOR LOCAL PROPERTY ASSESSMENT PURPOSES ONLY. THE PARCELS SHOWN HEREON MAY NOT COMPLY WITH STATE AND LOCAL SUBDIVISION ORDINANCES. NO LIABILITY IS ASSUMED FOR THE USE OF THE INFORMATION HEREON.

REVISED: 01/16/2009
REASON: 2005-0097689
CAD TECH: CBT

POR. NW 1/4 SEC. 32, T.18S., R.25E., M.D.B.&M.

TAX CODE AREA 97-06
6-137

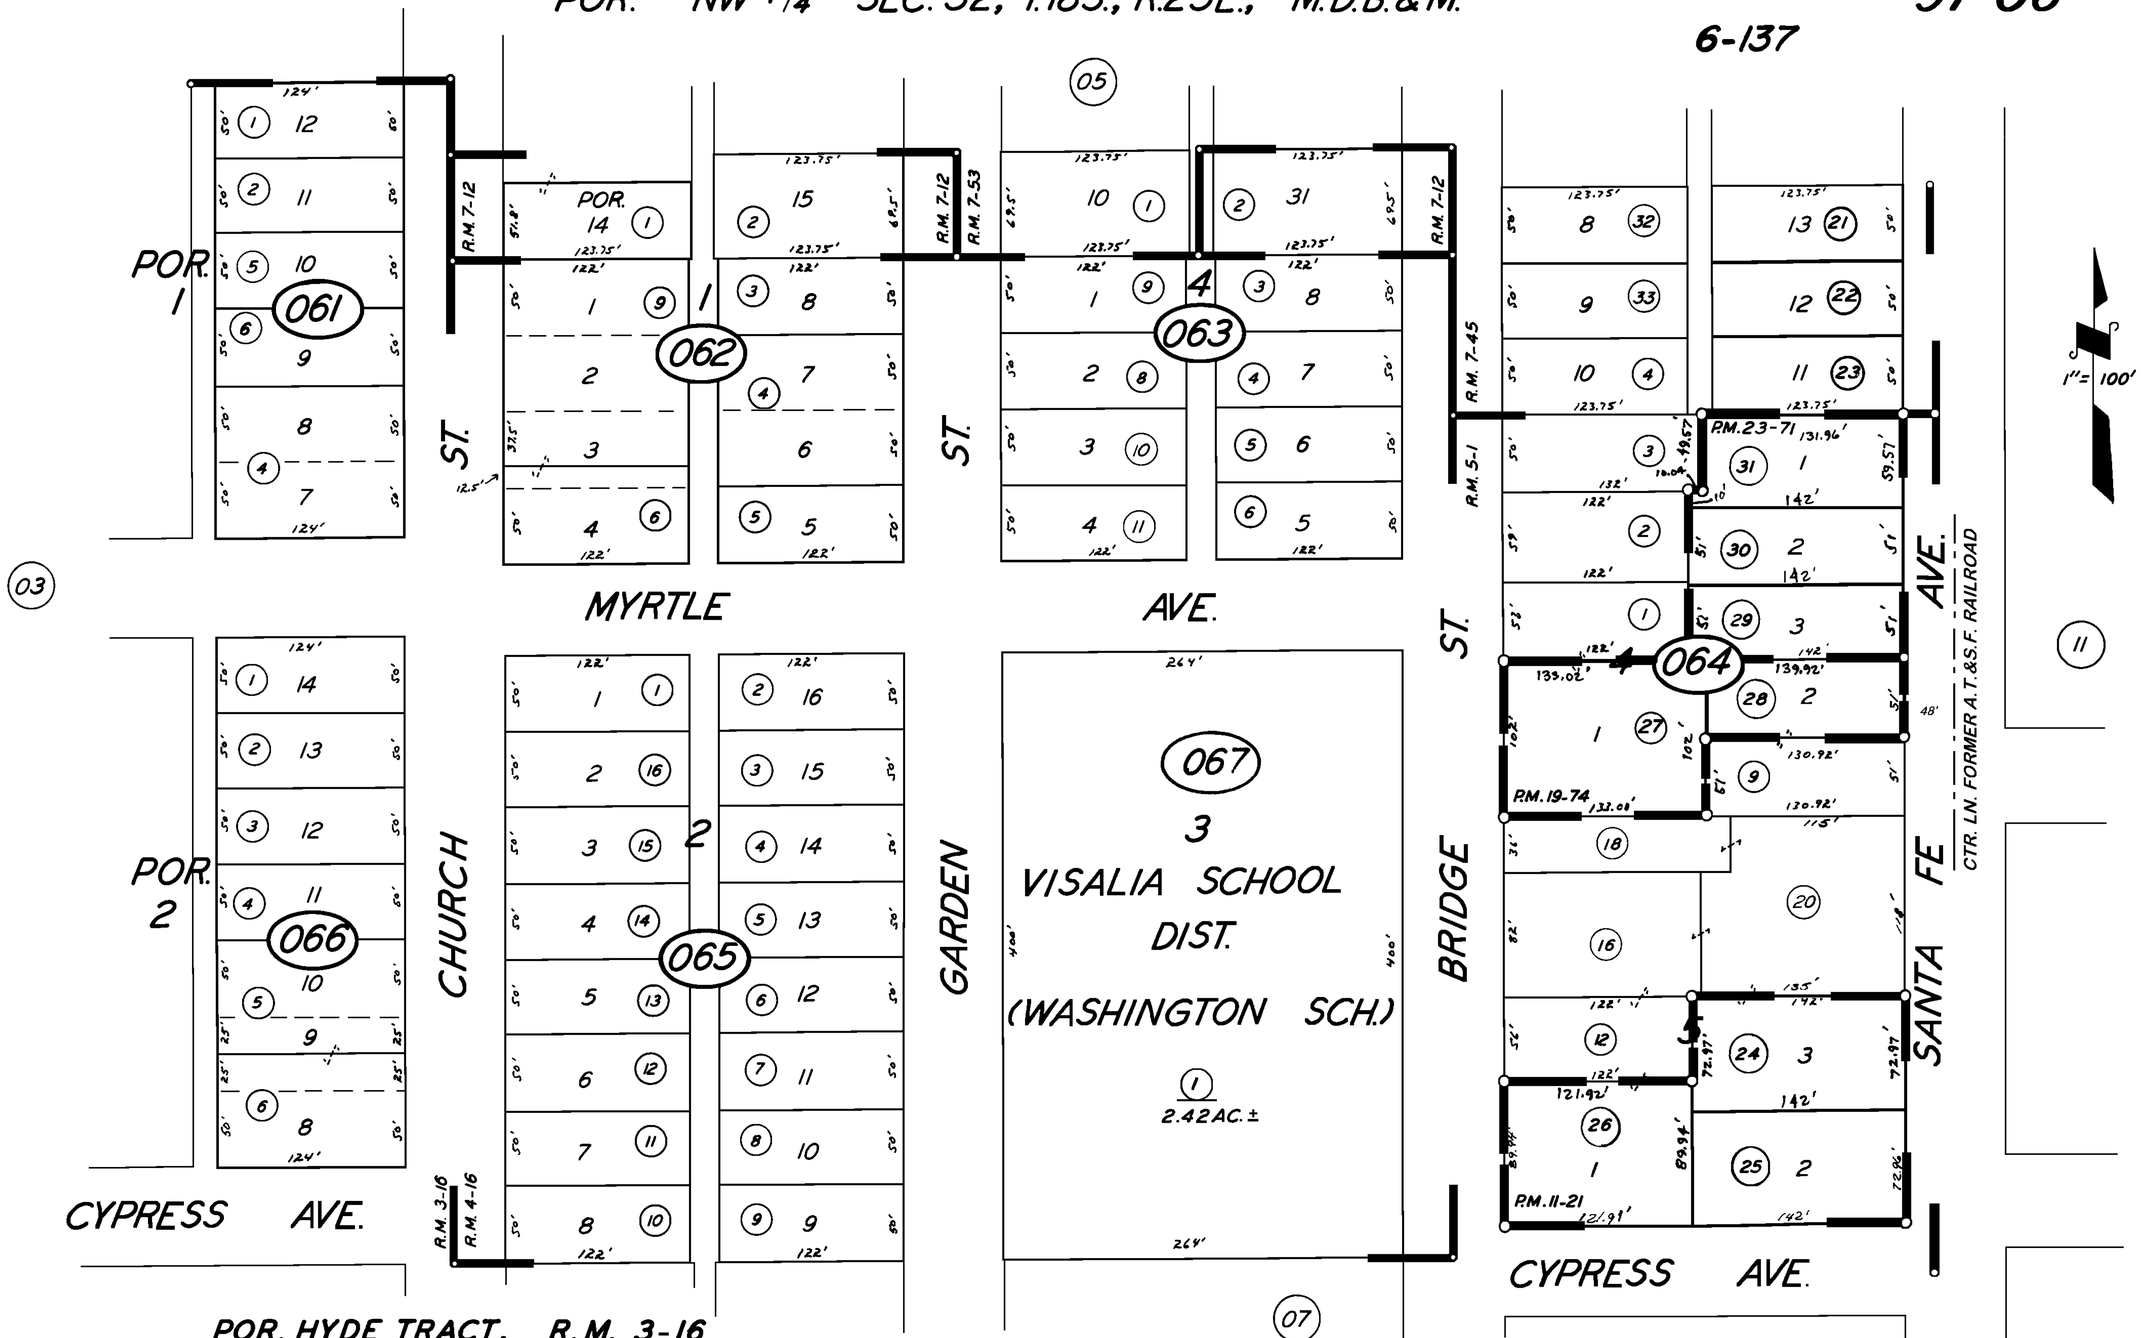

POR. HYDE TRACT, R.M. 3-16
POR. MATHEWS FIRST ADD., R.M 5-1
PRICE TRACT, R.M. 4-16
POR. BAHWELLS SECOND ADD., R.M. 7-12
POR. KETTNER SUB., R.M. 7-45
POR. BAHWELL'S THIRD ADD., R.M. 7-53
PARCEL MAP 1020, P.M. 11-21
PARCEL MAP 1873, P.M. 19-74
PARCEL MAP 2270, P.M. 23-71

NOTE — ASSESSOR'S BLOCK NUMBERS SHOWN IN ELLIPSES
ASSESSOR'S PARCEL NUMBERS SHOWN IN CIRCLES

CITY OF VISALIA
ASSESSOR'S MAPS BK. 97, PG. 06
COUNTY OF TULARE, CALIF.