POR. W 1/2 OF SE 1/4 SEC. 32, T.18S., R.25E., M.D.B. & M.

TAX CODE AREA 97-24
6-139

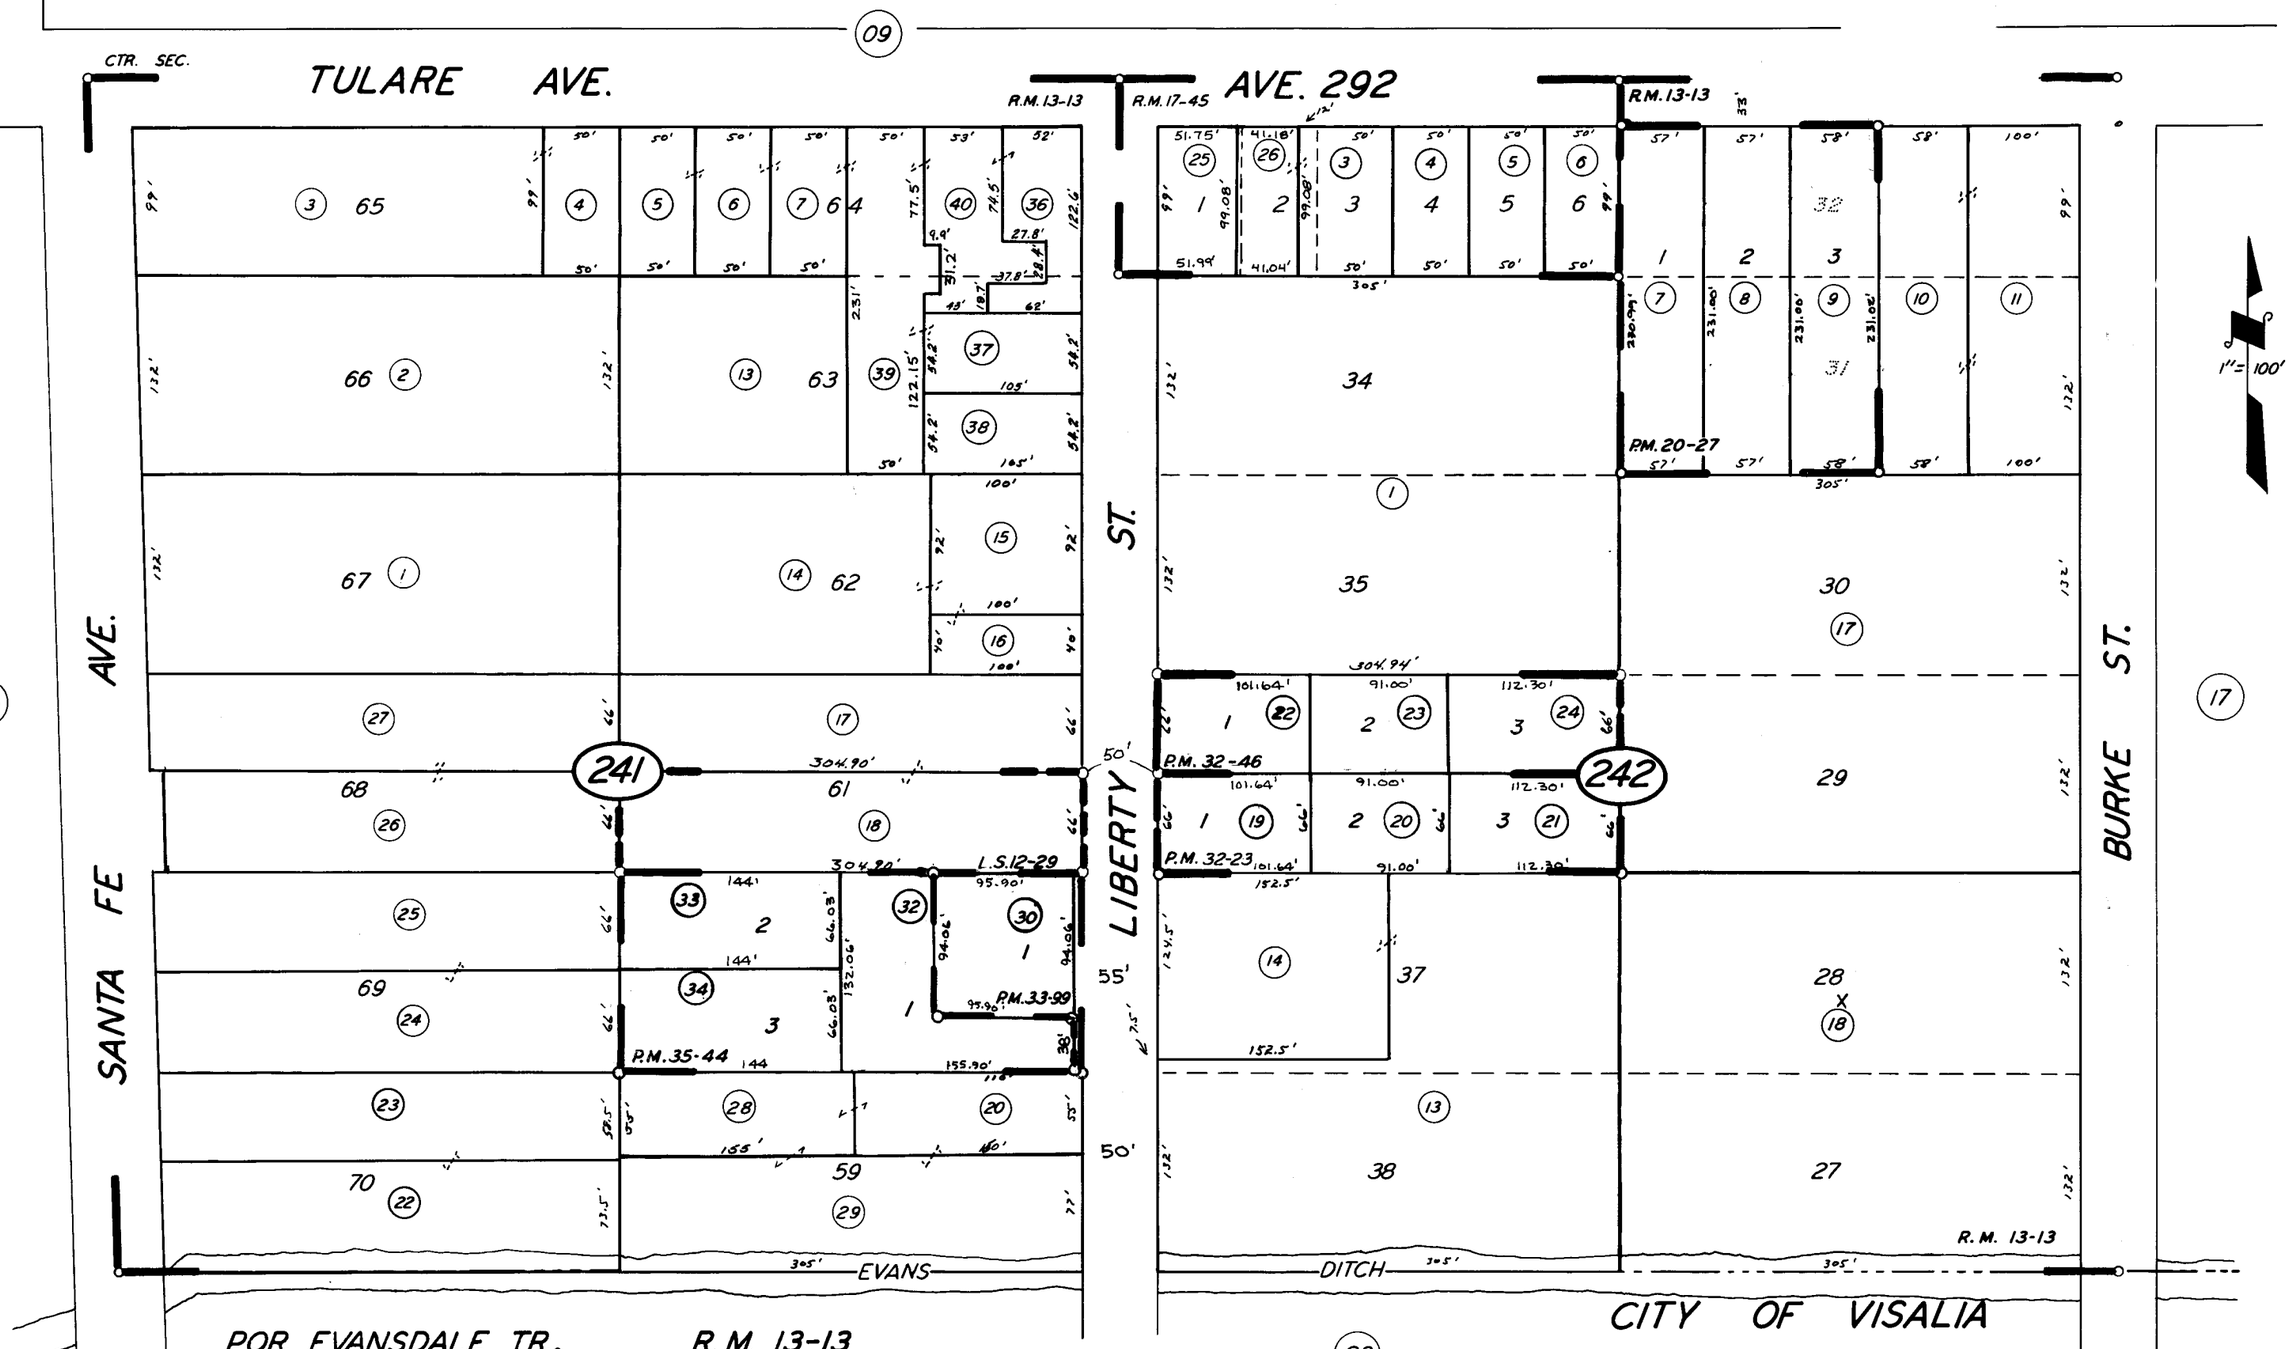

POR. EVANSDALE TR., R.M. 13-13
LIDDI TR., R.M. 17-45
RECORD OF SURVEY, L.S. 12-29
PARCEL MAP 1926, P.M. 20-27
PARCEL MAP 3122, P.M. 32-23
PARCEL MAP 3145, P.M. 32-46

PARCEL MAP 3297, P.M. 33-99
PARCEL MAP 3442, P.M. 35-44

CITY OF VISALIA
ASSESSOR'S MAPS BK. 97, PG. 24
COUNTY OF TULARE, CALIF.

NOTE — ASSESSOR'S BLOCK NUMBERS SHOWN IN ELLIPSES
ASSESSOR'S PARCEL NUMBERS SHOWN IN CIRCLES