POR. E 1/2 OF SW 1/4 SEC. 32, T.18S., R.25E., M.D.B. &M.

TAX CODE AREA 97-26
6-139
6-140

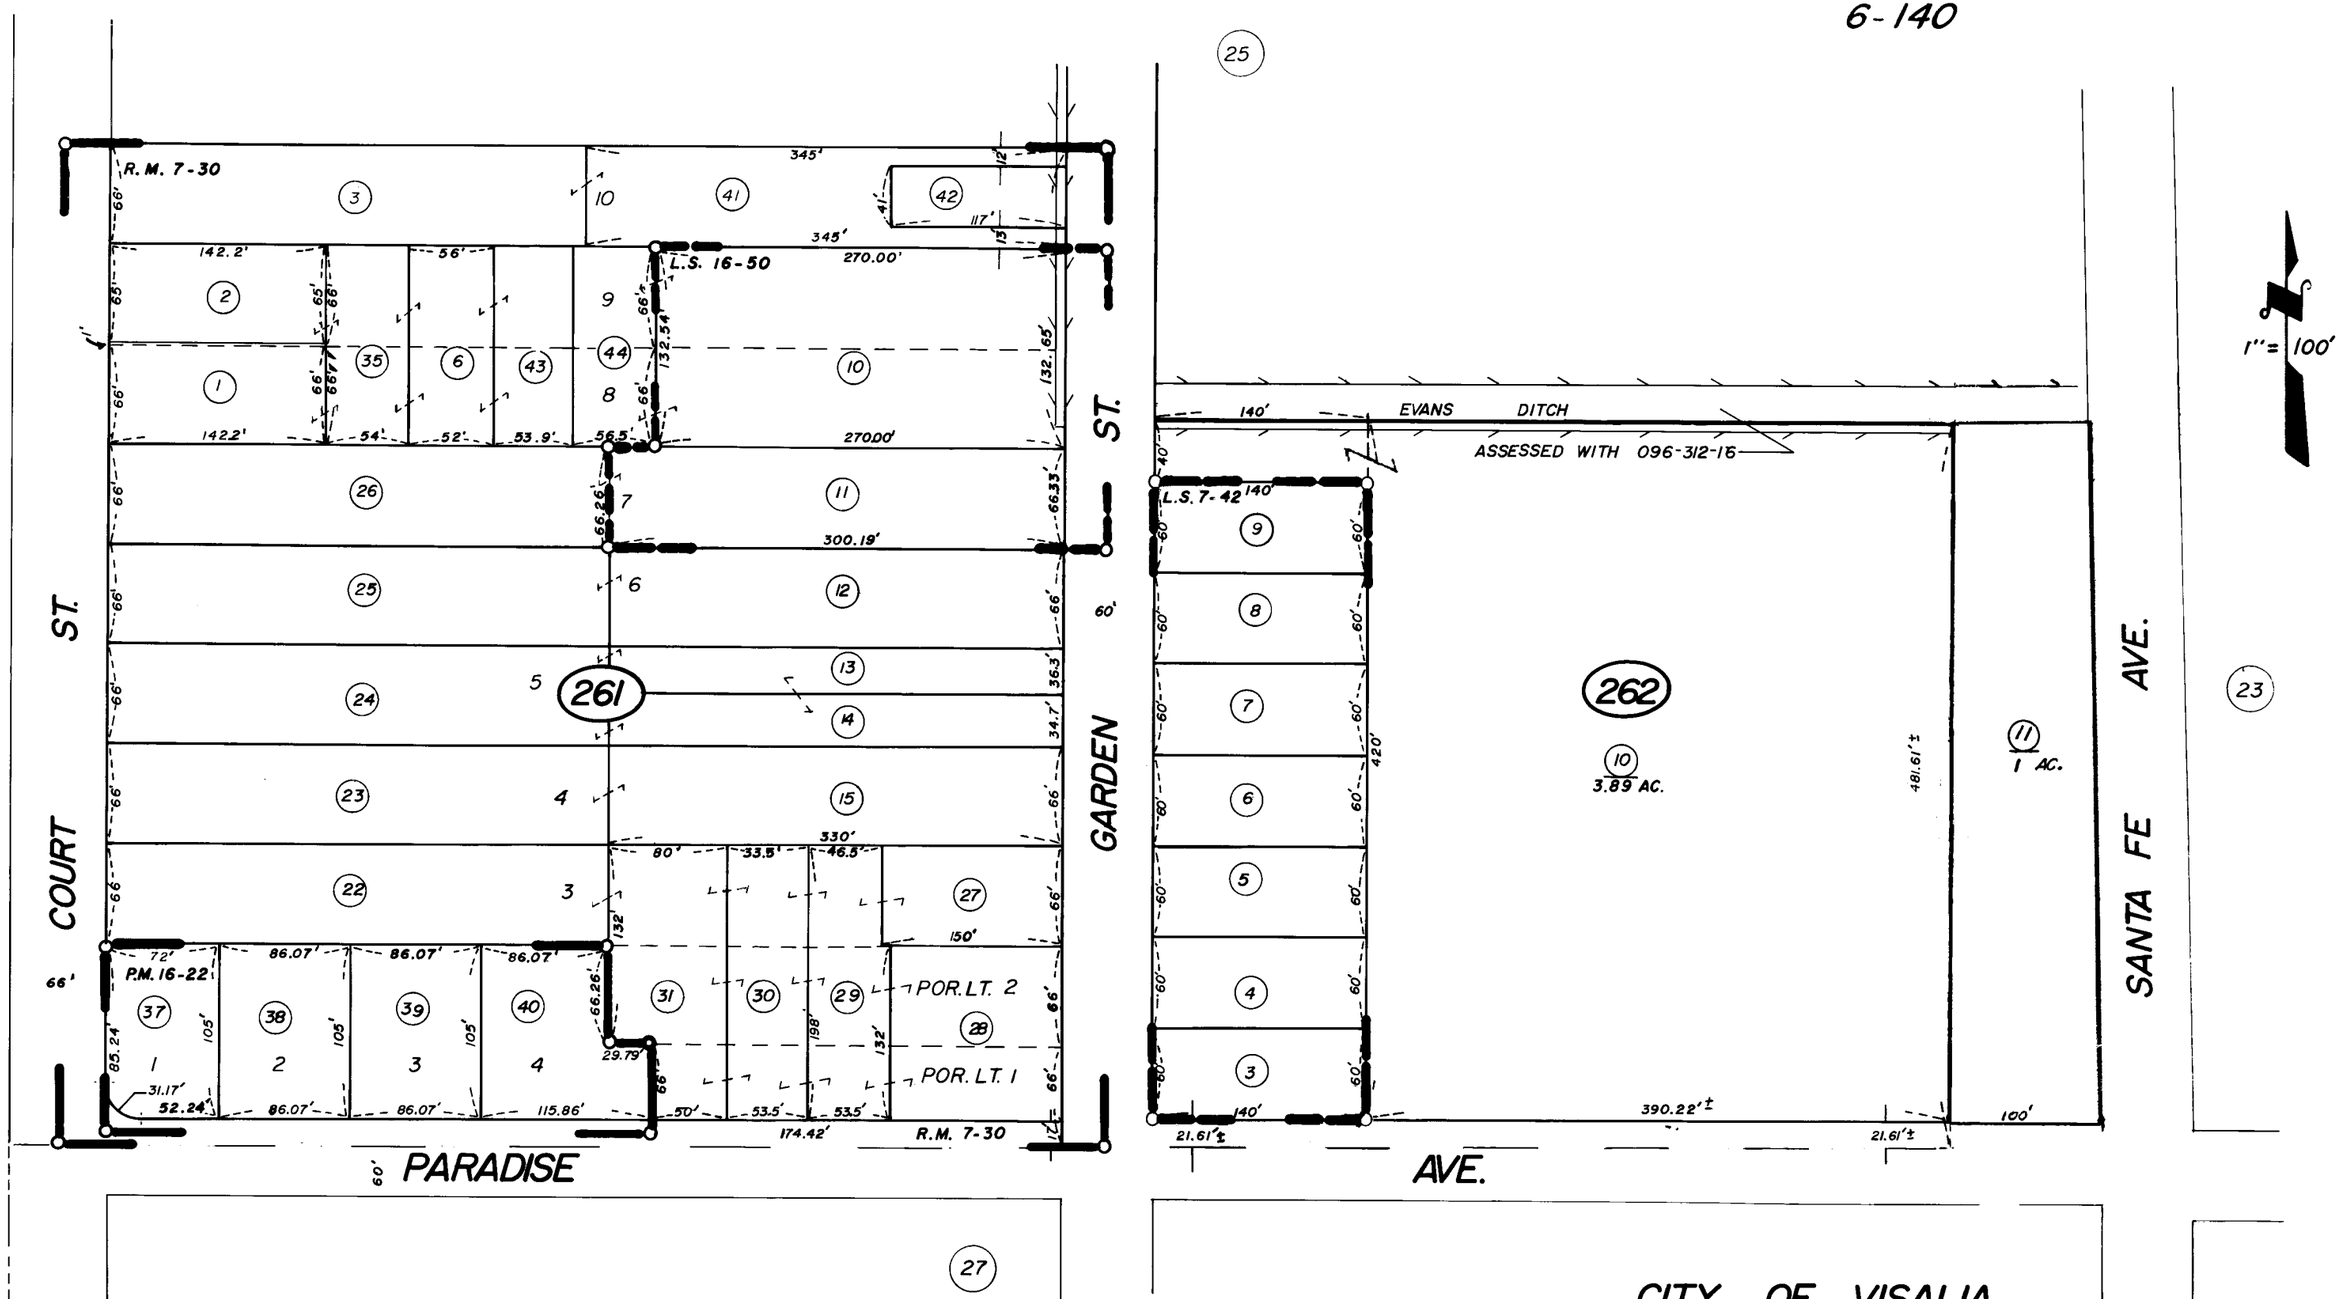

JOHN ZIMMERMAN SUB., R.M. 7-30
PARCEL MAP 1521, P.M. 16-22
RECORD OF SURVEY, L.S. 16-50
RECORD OF SURVEY, L.S. 7-42

R.M. 7-30

CITY OF VISALIA
ASSESSOR'S MAPS BK. 97, PG. 26
COUNTY OF TULARE, CALIF.

NOTE—ASSESSOR'S BLOCK NUMBERS SHOWN IN ELLIPSES
ASSESSOR'S PARCEL NUMBERS SHOWN IN CIRCLES

5-31-90 DBO