POR. W 1/2 OF SW 1/4 SEC.32, T.18S., R.25E., M.D.B.&M.

TAX CODE AREA 97-29

6-139
6-003
6-047

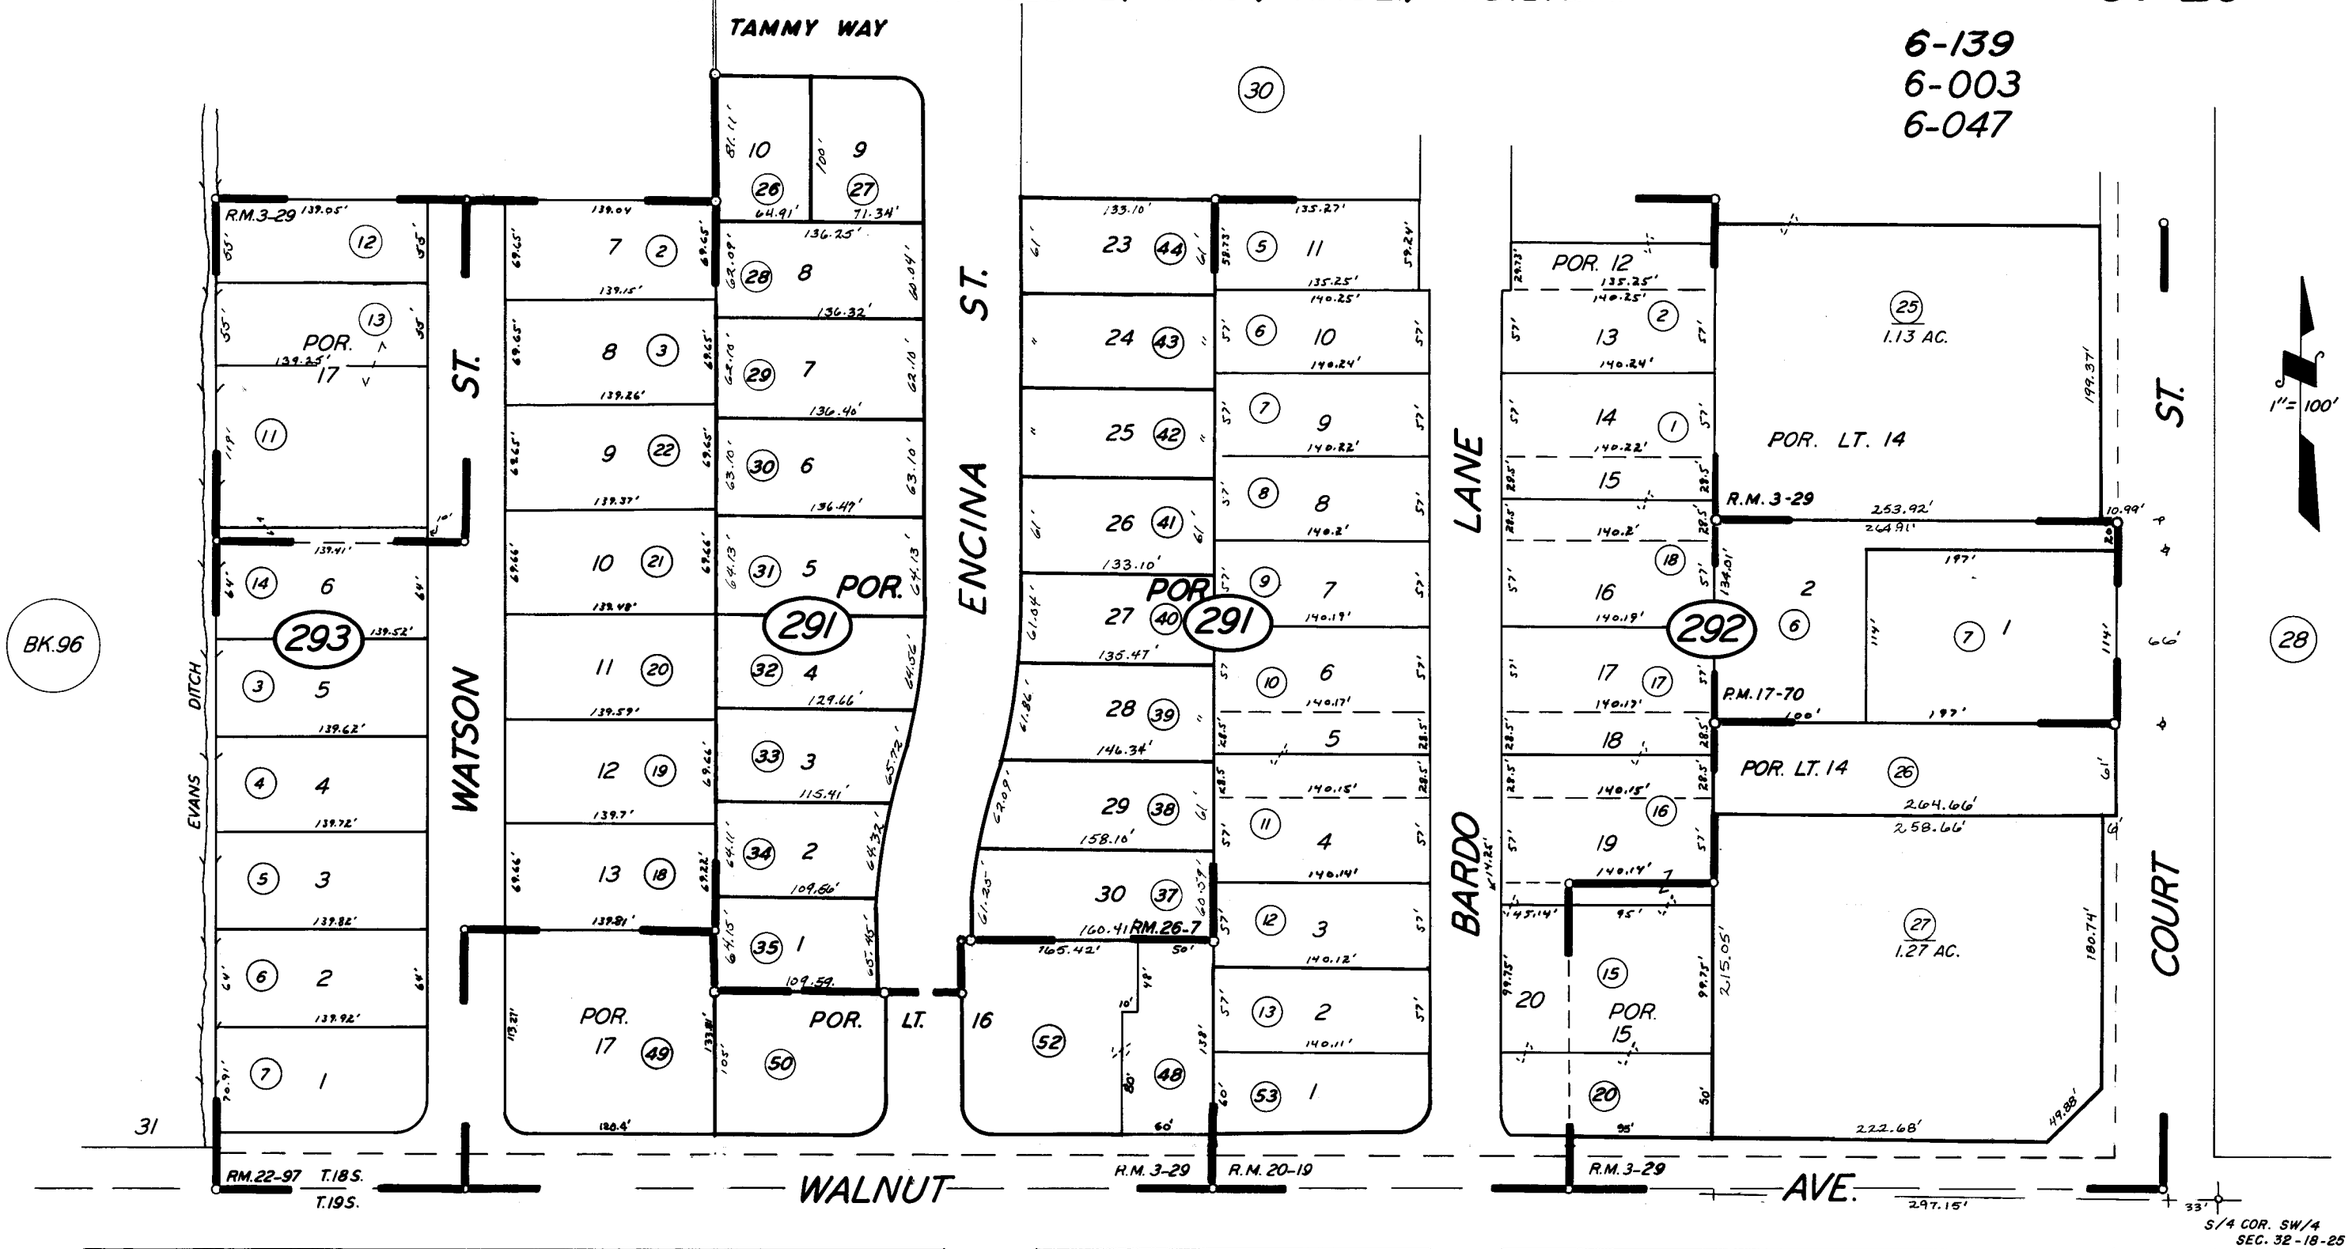

POR. MUY BONITA COLONY R.M. 3-29
POR. TRACT NO. 135 R.M. 20-19
TRACT NO. 338 R.M. 22-97
POR. PARADISE ESTATES R.M. 26-7
PARCEL MAP 1669 P.M. 17-70

CITY OF VISALIA
ASSESSOR'S MAPS BK. 97, PG. 29
COUNTY OF TULARE, CALIF.

NOTE — ASSESSOR'S BLOCK NUMBERS SHOWN IN ELLIPSES
ASSESSOR'S PARCEL NUMBERS SHOWN IN CIRCLES

9-21-64 4-1-63 CS