DISCLAIMER

THIS MAP WAS PREPARED FOR LOCAL PROPERTY ASSESSMENT PURPOSES ONLY. THE PARCELS SHOWN HEREON MAY NOT COMPLY WITH STATE AND LOCAL SUBDIVISION ORDINANCES. NO LIABILITY IS ASSUMED FOR THE USE OF THE INFORMATION HEREON.

REVISED: 10/18/2007
REASON: 2007-0018224
CAD TECH: CBT

E ½ OF SW ¼ OF SE ¼ SEC. 28, T.18S., R.25E., M.D.B.&M.

TAX CODE AREA
6-010
6-011

98-10

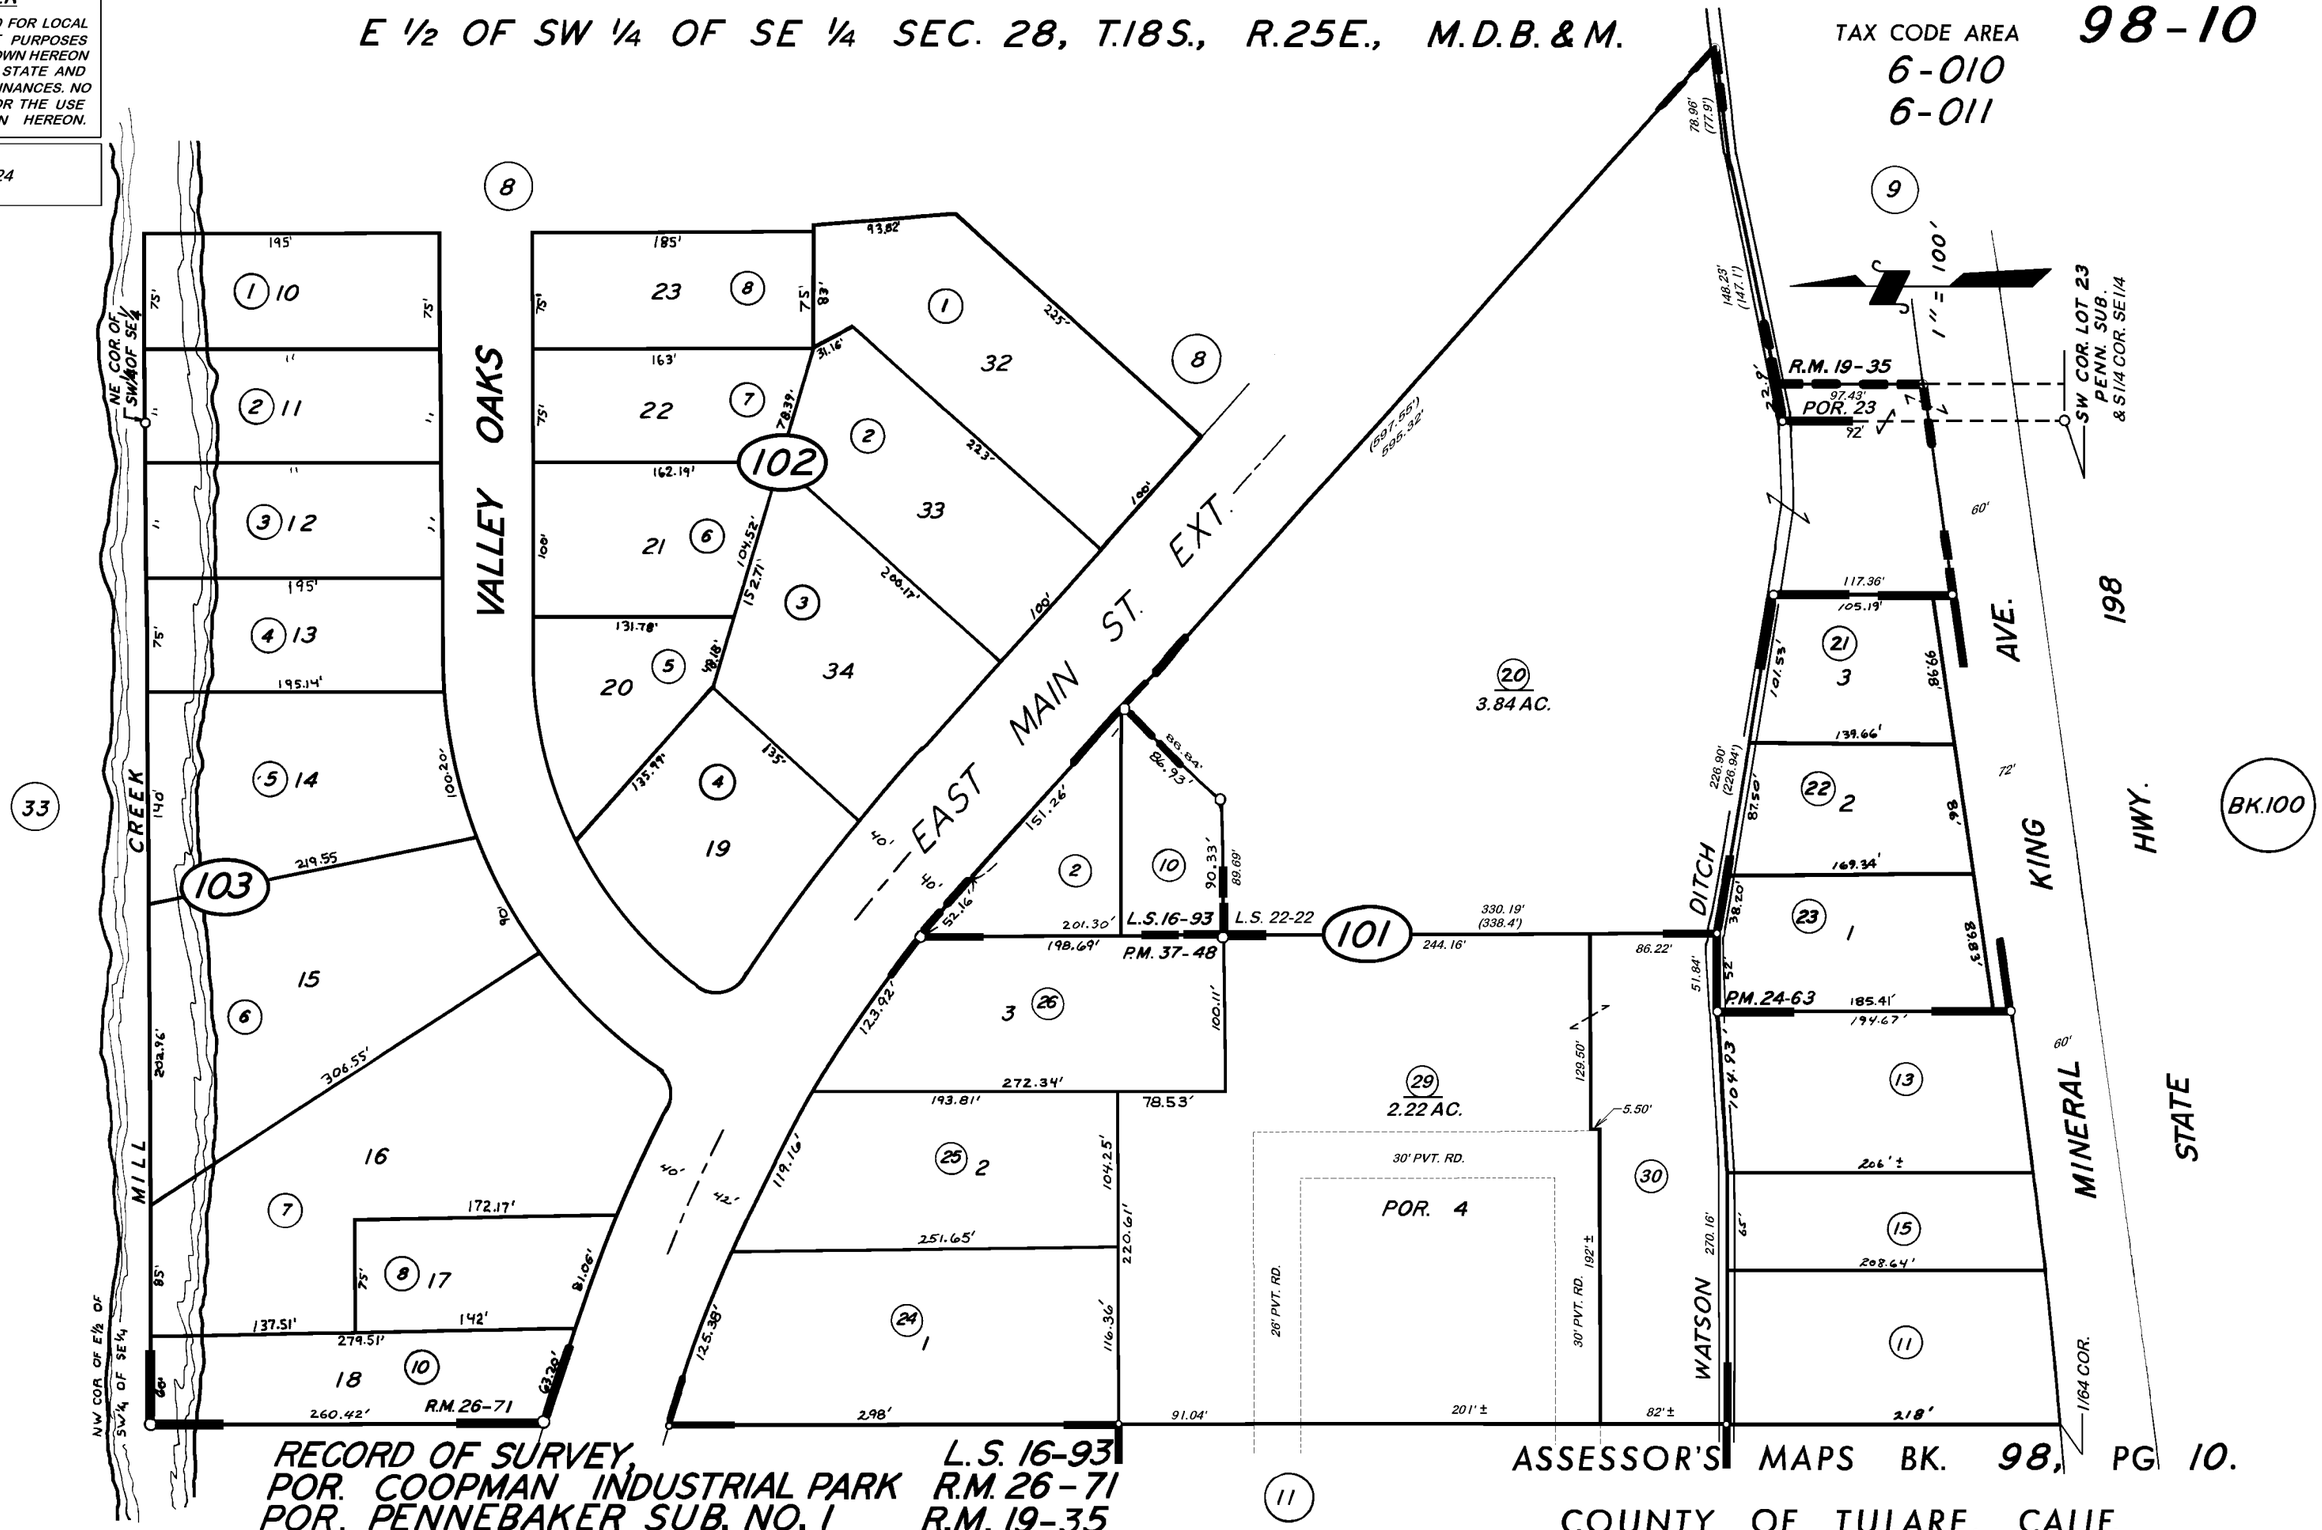

RECORD OF SURVEY, L.S. 16-93
POR. COOPMAN INDUSTRIAL PARK R.M. 26-71
POR. PENNEBAKER SUB. NO. 1 R.M. 19-35
PARCEL MAP 2362 P.M.24-63
PARCEL MAP 3645 P.M. 37-48
RECORD OF SURVEY, L.S. 22-22

NOTE — ASSESSOR'S BLOCK NUMBERS SHOWN IN ELLIPSES
ASSESSOR'S PARCEL NUMBERS SHOWN IN CIRCLES

ASSESSOR'S MAPS BK. 98, PG. 10.
COUNTY OF TULARE, CALIF.