DISCLAIMER

THIS MAP WAS PREPARED FOR LOCAL PROPERTY ASSESSMENT PURPOSES ONLY AND THE PARCELS SHOWN HEREON MAY NOT COMPLY WITH STATE AND LOCAL SUBDIVISION ORDINANCES, AND NO LIABILITY IS ASSUMED FOR THE USE OF THE INFORMATION SHOWN HEREON.

N1/2 OF SW1/4 SEC.28, T.18S., R.25E., M.D.B.&M.

Tax Area Codes 098–14
006–010
006–098

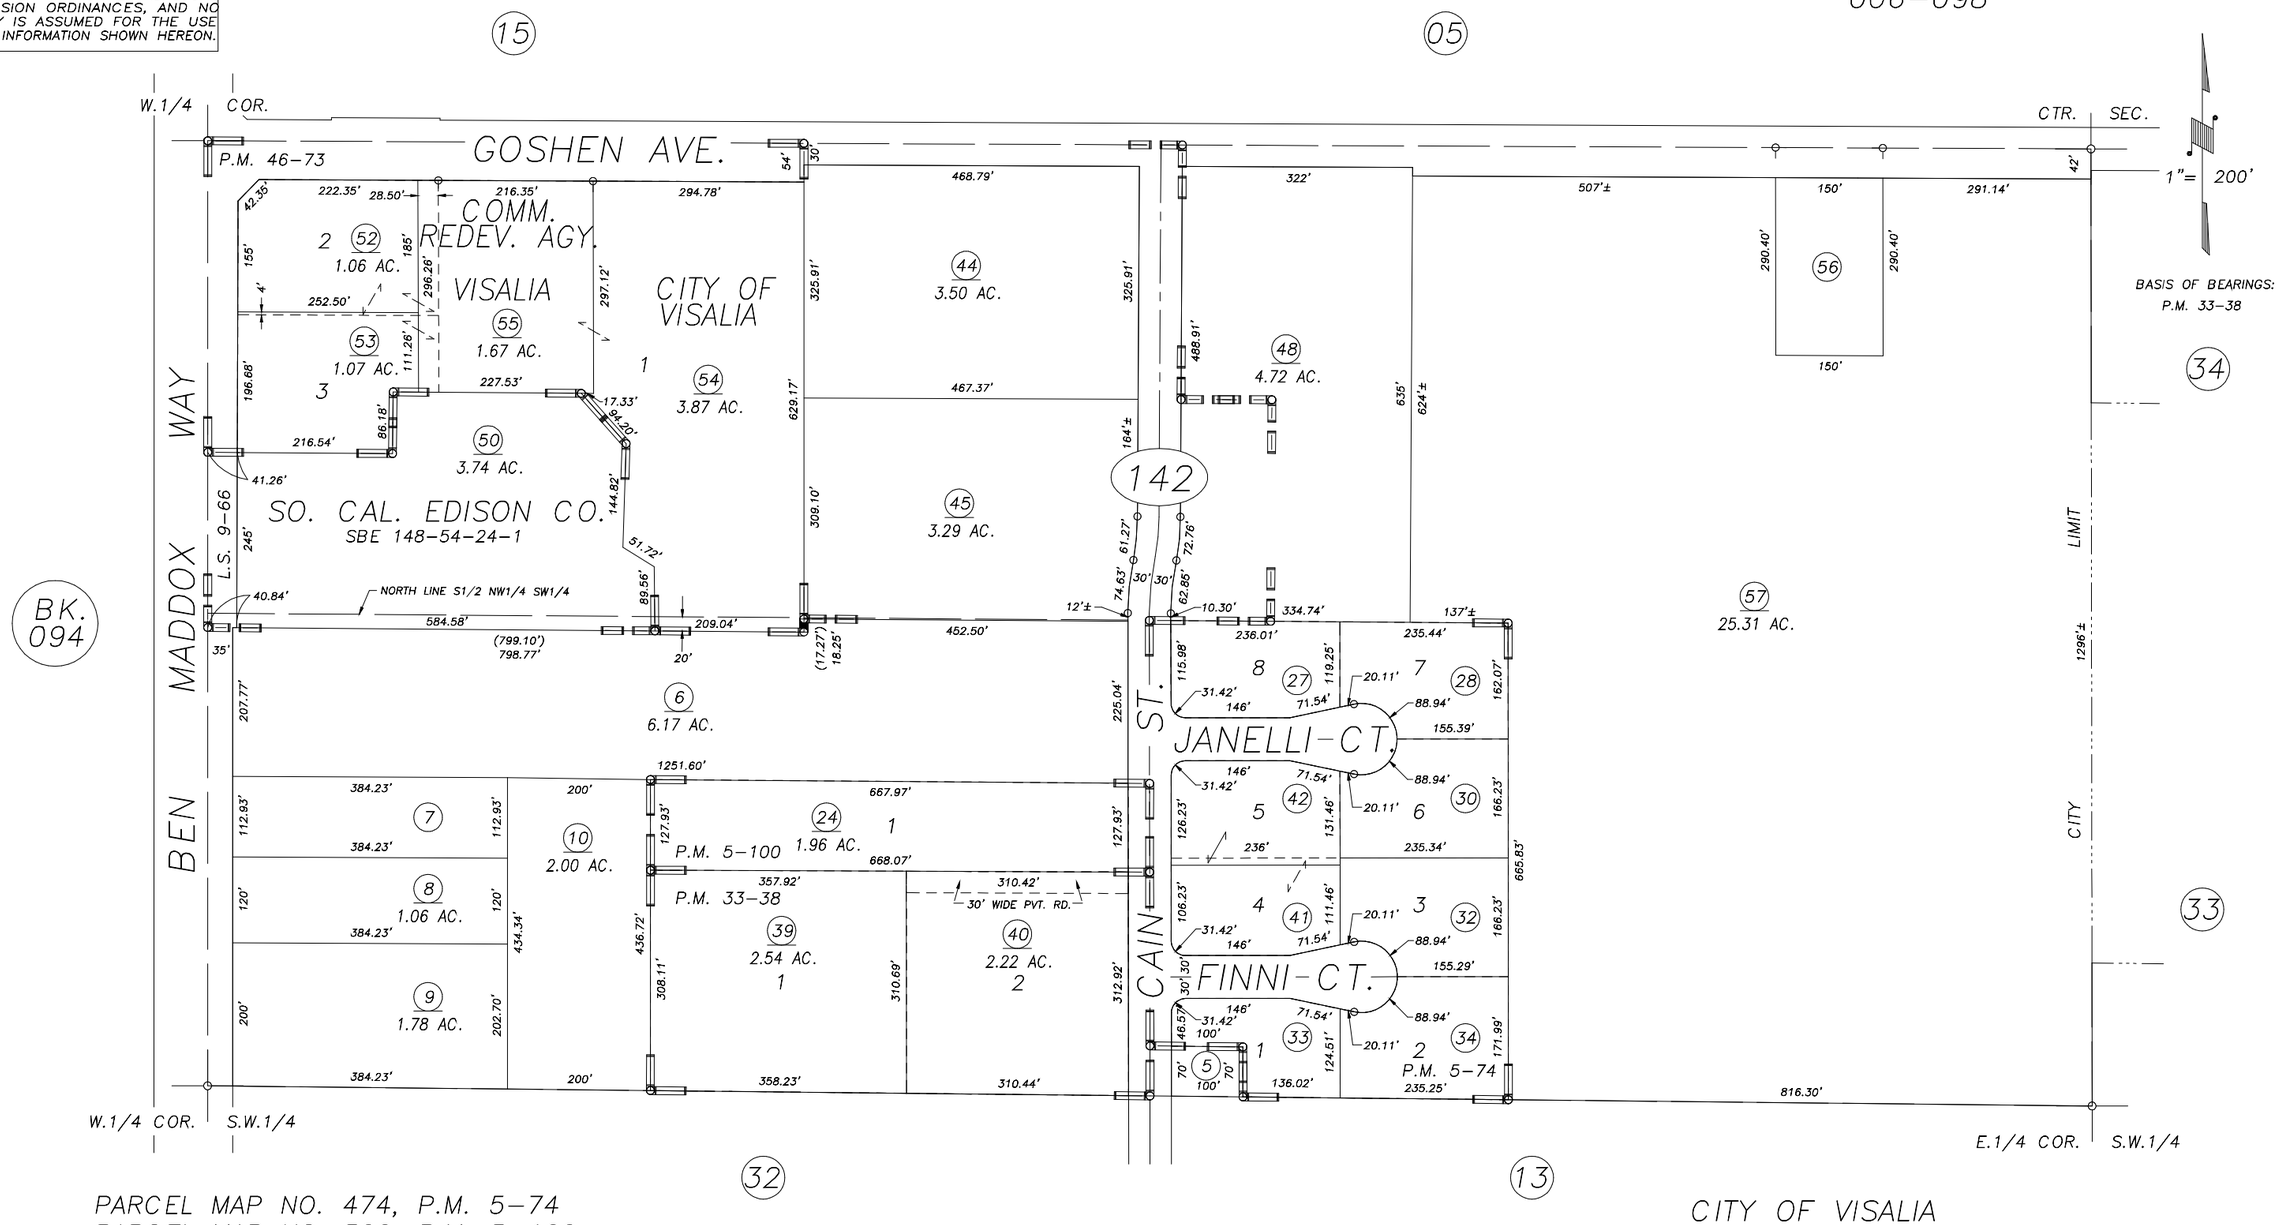

PARCEL MAP NO. 474, P.M. 5–74
PARCEL MAP NO. 500, P.M. 5–100
RECORD OF SURVEY, L.S. 9–66
PARCEL MAP NO. 3236, P.M. 33–38
PARCEL MAP NO. 4568, P.M. 46–73

CITY OF VISALIA
ASSESSOR'S MAPS BK.098 , PG.14
COUNTY OF TULARE, STATE OF CALIFORNIA, U.S.A.

NOTE: Assessor's Parcel Numbers Shown in Circles (1)
Assessor's Block Numbers Shown in Elipses (123)

REVISION	DATE	TECH
REV APN –048	01/17/2007	PHN