N1/2 OF SW1/4 OF NW1/4 SEC.28, T18S., R.25E., M.D.B.&M.

Tax Area Codes 098–23
006–096

DISCLAIMER

THIS MAP WAS PREPARED FOR LOCAL PROPERTY ASSESSMENT PURPOSES ONLY AND THE PARCELS SHOWN HEREON MAY NOT COMPLY WITH STATE AND LOCAL SUBDIVISION ORDINANCES, AND NO LIABILITY IS ASSUMED FOR THE USE OF THE INFORMATION SHOWN HEREON. R & T CODE SEC. 327, 408.3, ETC.

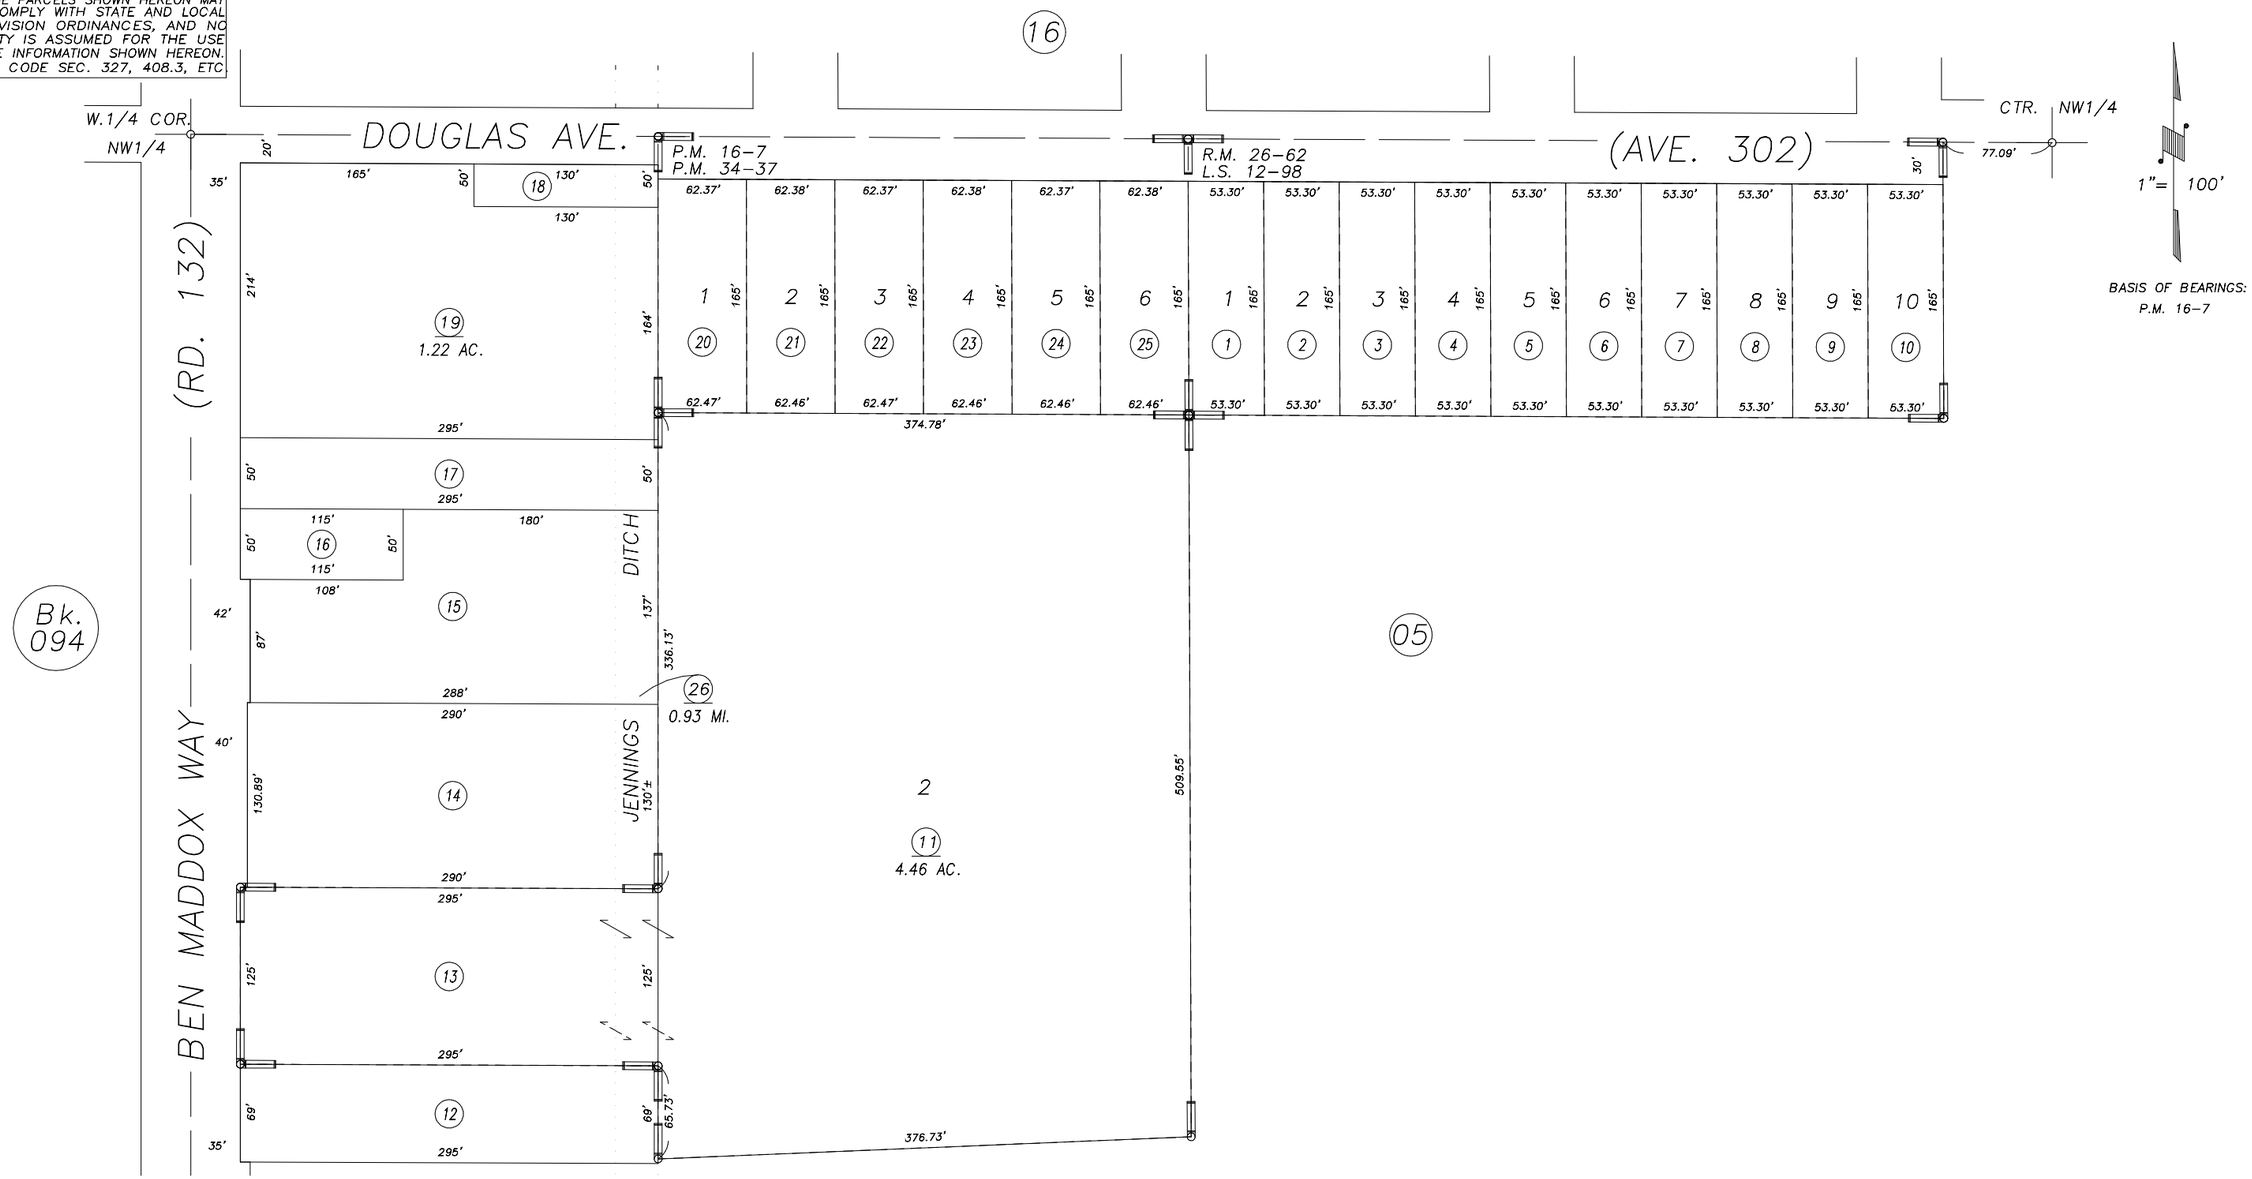

POR. PARCEL MAP NO. 1506, P.M. 16–7
DOUGLAS TERRACE, R.M. 26–62
RECORD OF SURVEY, L.S. 12–98
PARCEL MAP NO. 3335, P.M. 34–37

CITY OF VISALIA
ASSESSOR'S MAPS BK.098 , PG23
COUNTY OF TULARE, CALIFORNIA, U.S.A.

NOTE: Assessor's Parcel Numbers Shown in Circles (1)
Assessor's Block Numbers Shown in Ellipses (123)

CAD CONVERSION	11/26/2014	RLW
REVISION	DATE	TECH