POR. SE 1/4 OF SE 1/4 OF SEC. 21, T.18 S., R.25 E., M.D.B. & M.

TAX CODE AREA 6-000

98-29

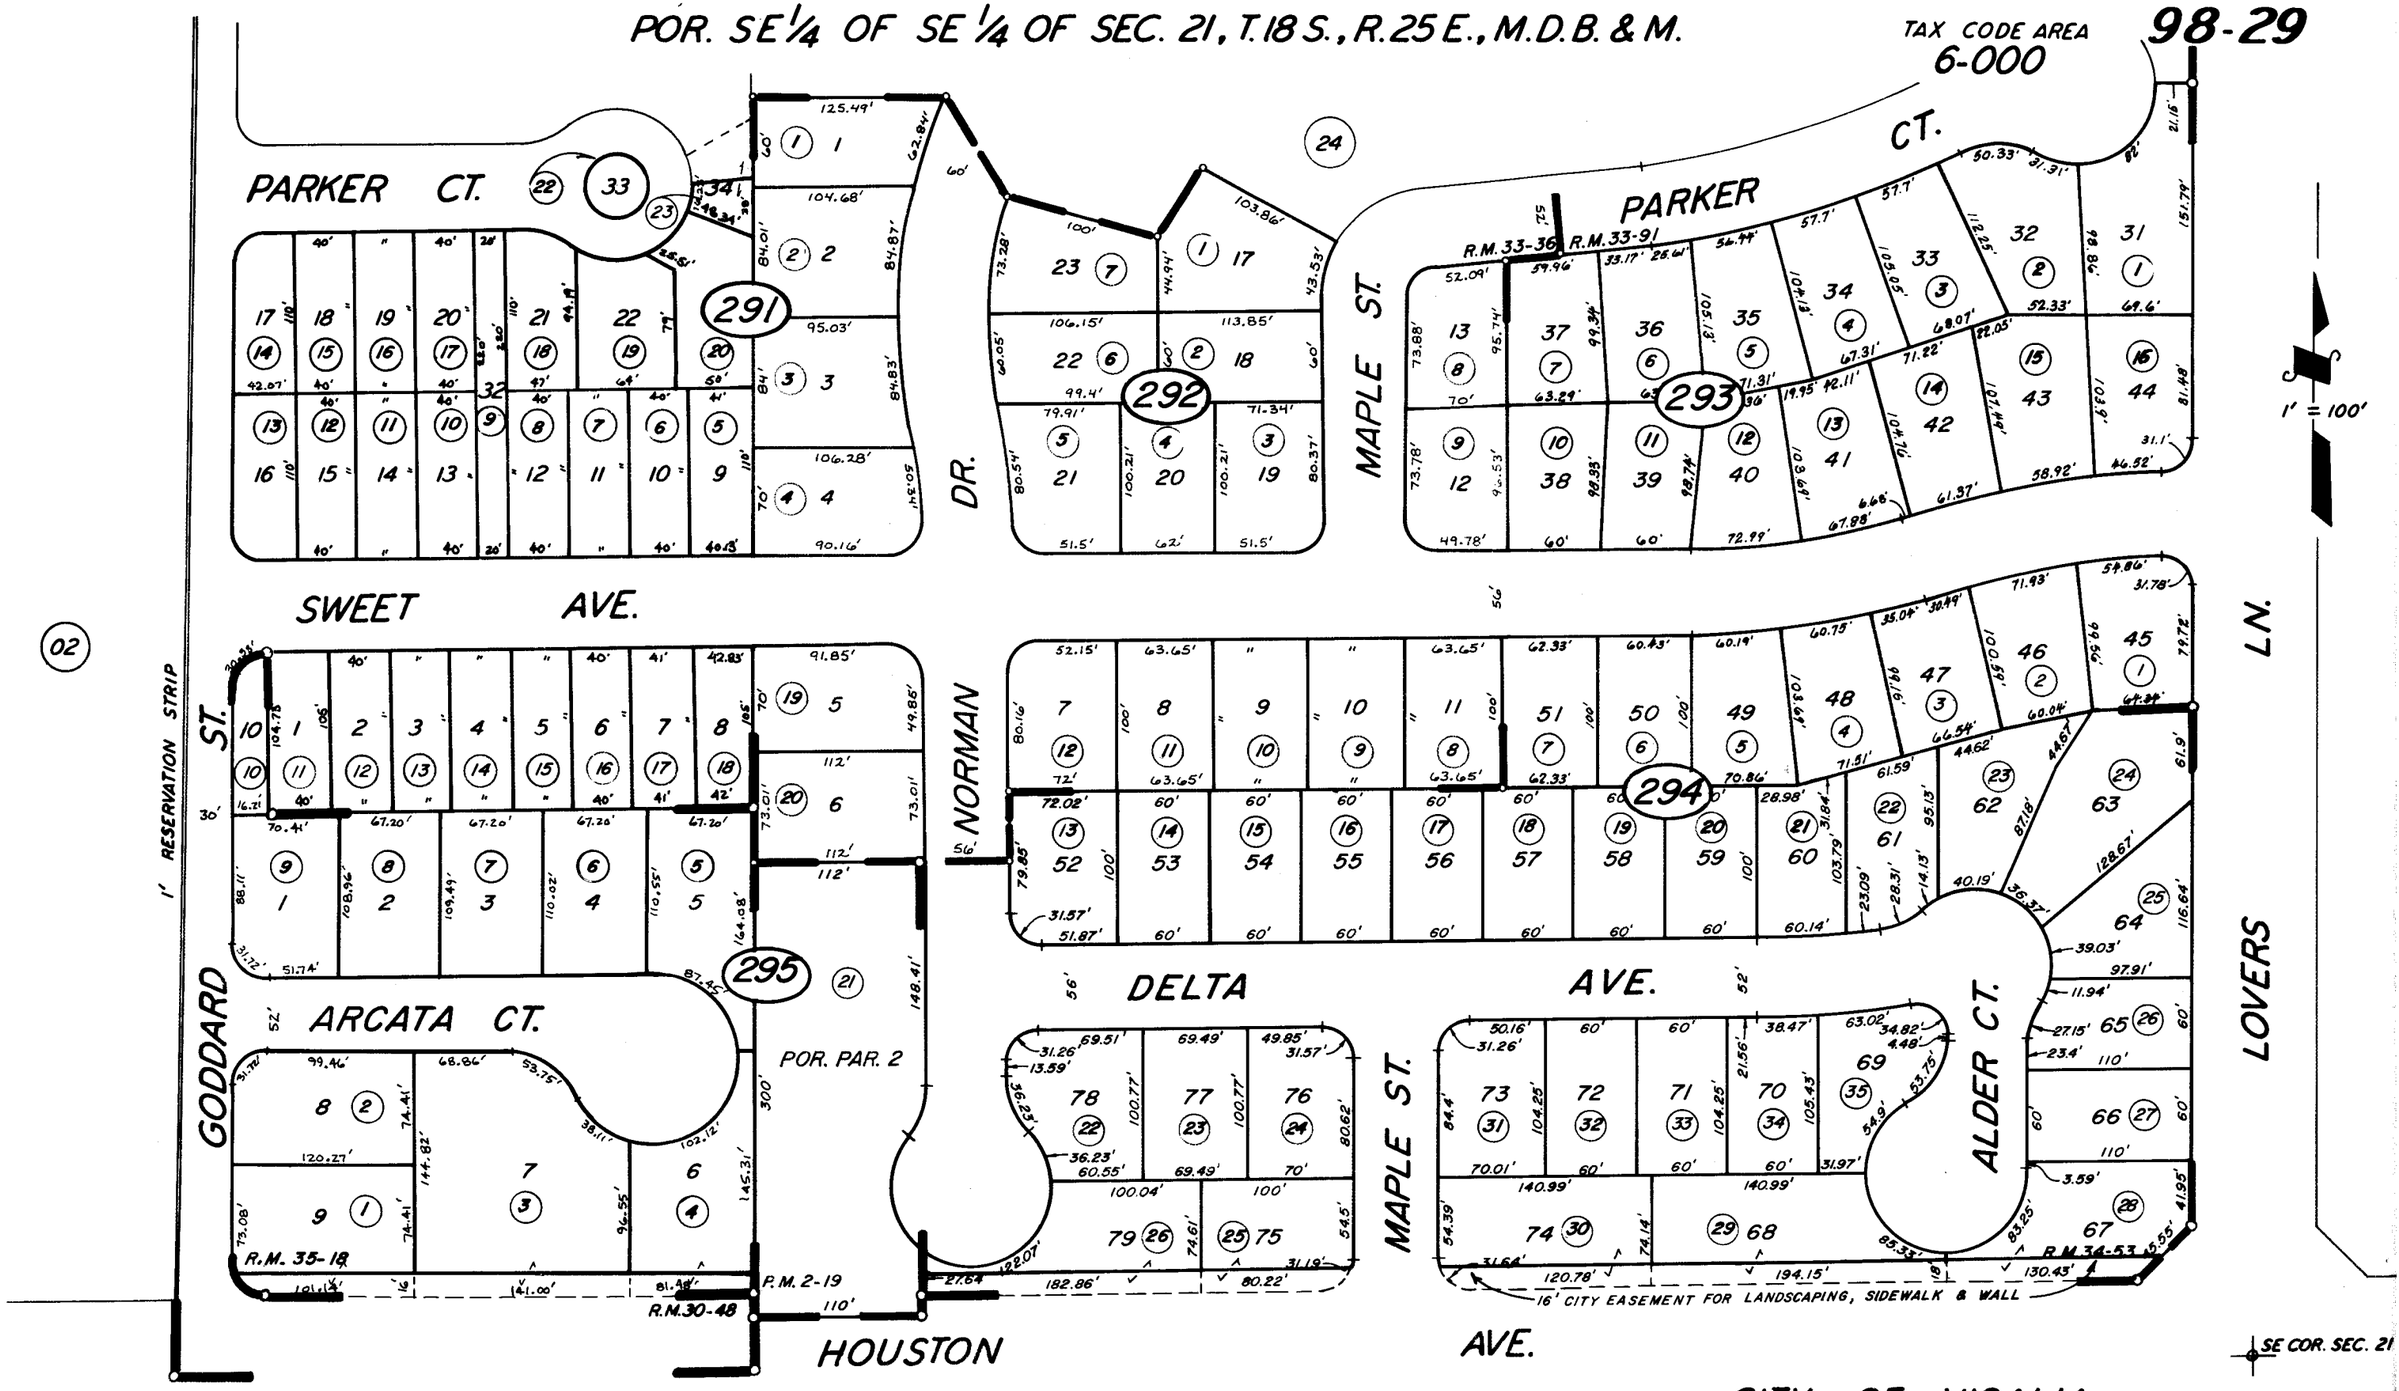

POR. ST. JOHNS RIVER HOMES UNIT NO. 1 R.M. 30-48
POR. VALLEY OAK ESTATES UNIT NO. 3 R.M. 33-36
POR. VALLEY OAK ESTATES UNIT NO. 4 R.M. 33-91
PARCEL MAP 119 P.M. 2-19
PARCEL MAP 2085 P.M. 21-86
VALLEY OAK ESTATES UNIT NO. 5 R.M. 34-53
NUNES HEIGHTS, R.M. 35-18

NOTE - ASSESSOR'S BLOCK NUMBERS SHOWN IN ELLIPSES
ASSESSOR'S PARCEL NUMBERS SHOWN IN CIRCLES

CITY OF VISALIA

ASSESSOR'S MAPS BK. 98 PG. 29

COUNTY OF TULARE, CALIF.