POR. N½ OF NE¼ OF SW¼ OF SEC. 21, T.18 S., R.25 E., M.D.B.&M.

TAX CODE AREA 6-000

98-35

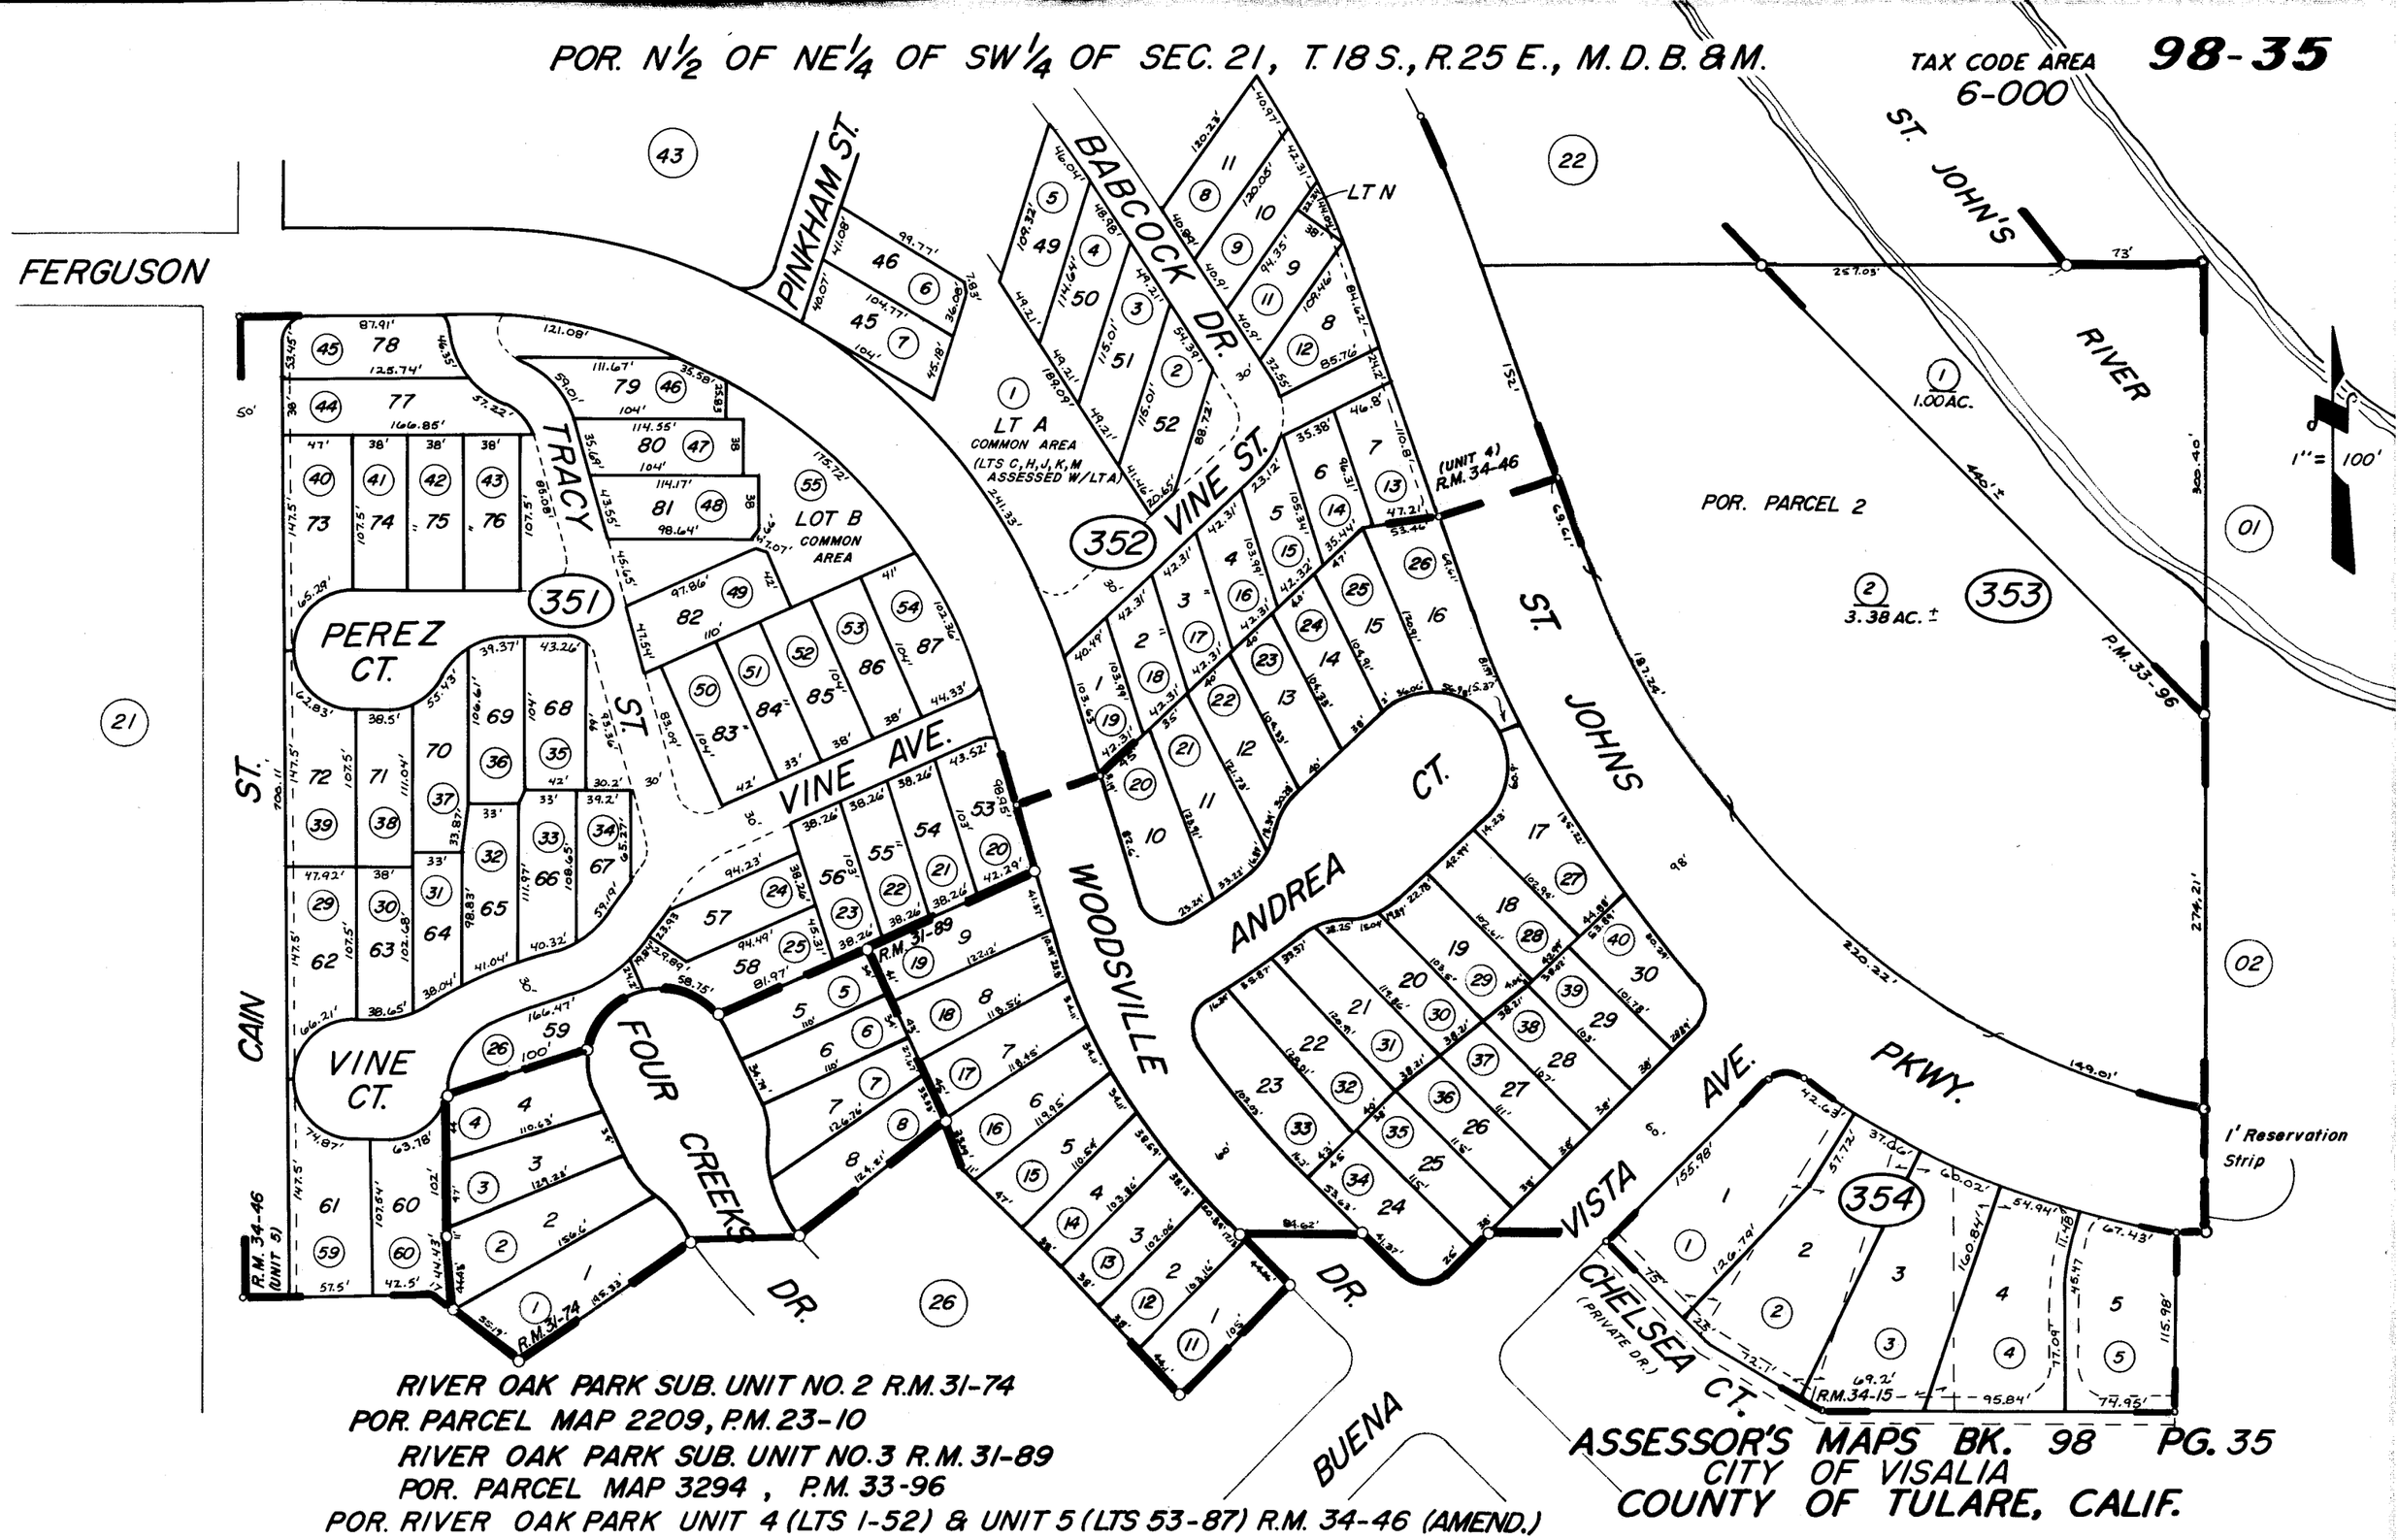

RIVER OAK PARK SUB. UNIT NO. 2 R.M. 31-74
POR. PARCEL MAP 2209, P.M. 23-10
RIVER OAK PARK SUB. UNIT NO. 3 R.M. 31-89
POR. PARCEL MAP 3294, P.M. 33-96
POR. RIVER OAK PARK UNIT 4 (LTS 1-52) & UNIT 5 (LTS 53-87) R.M. 34-46 (AMEND.)

RIVER OAK PARK UNIT 6 R.M. 34-15

ASSESSOR'S MAPS BK. 98 PG. 35
CITY OF VISALIA
COUNTY OF TULARE, CALIF.

NOTE—ASSESSOR'S BLOCK NUMBERS SHOWN IN ELLIPSES
ASSESSOR'S PARCEL NUMBERS SHOWN IN CIRCLES